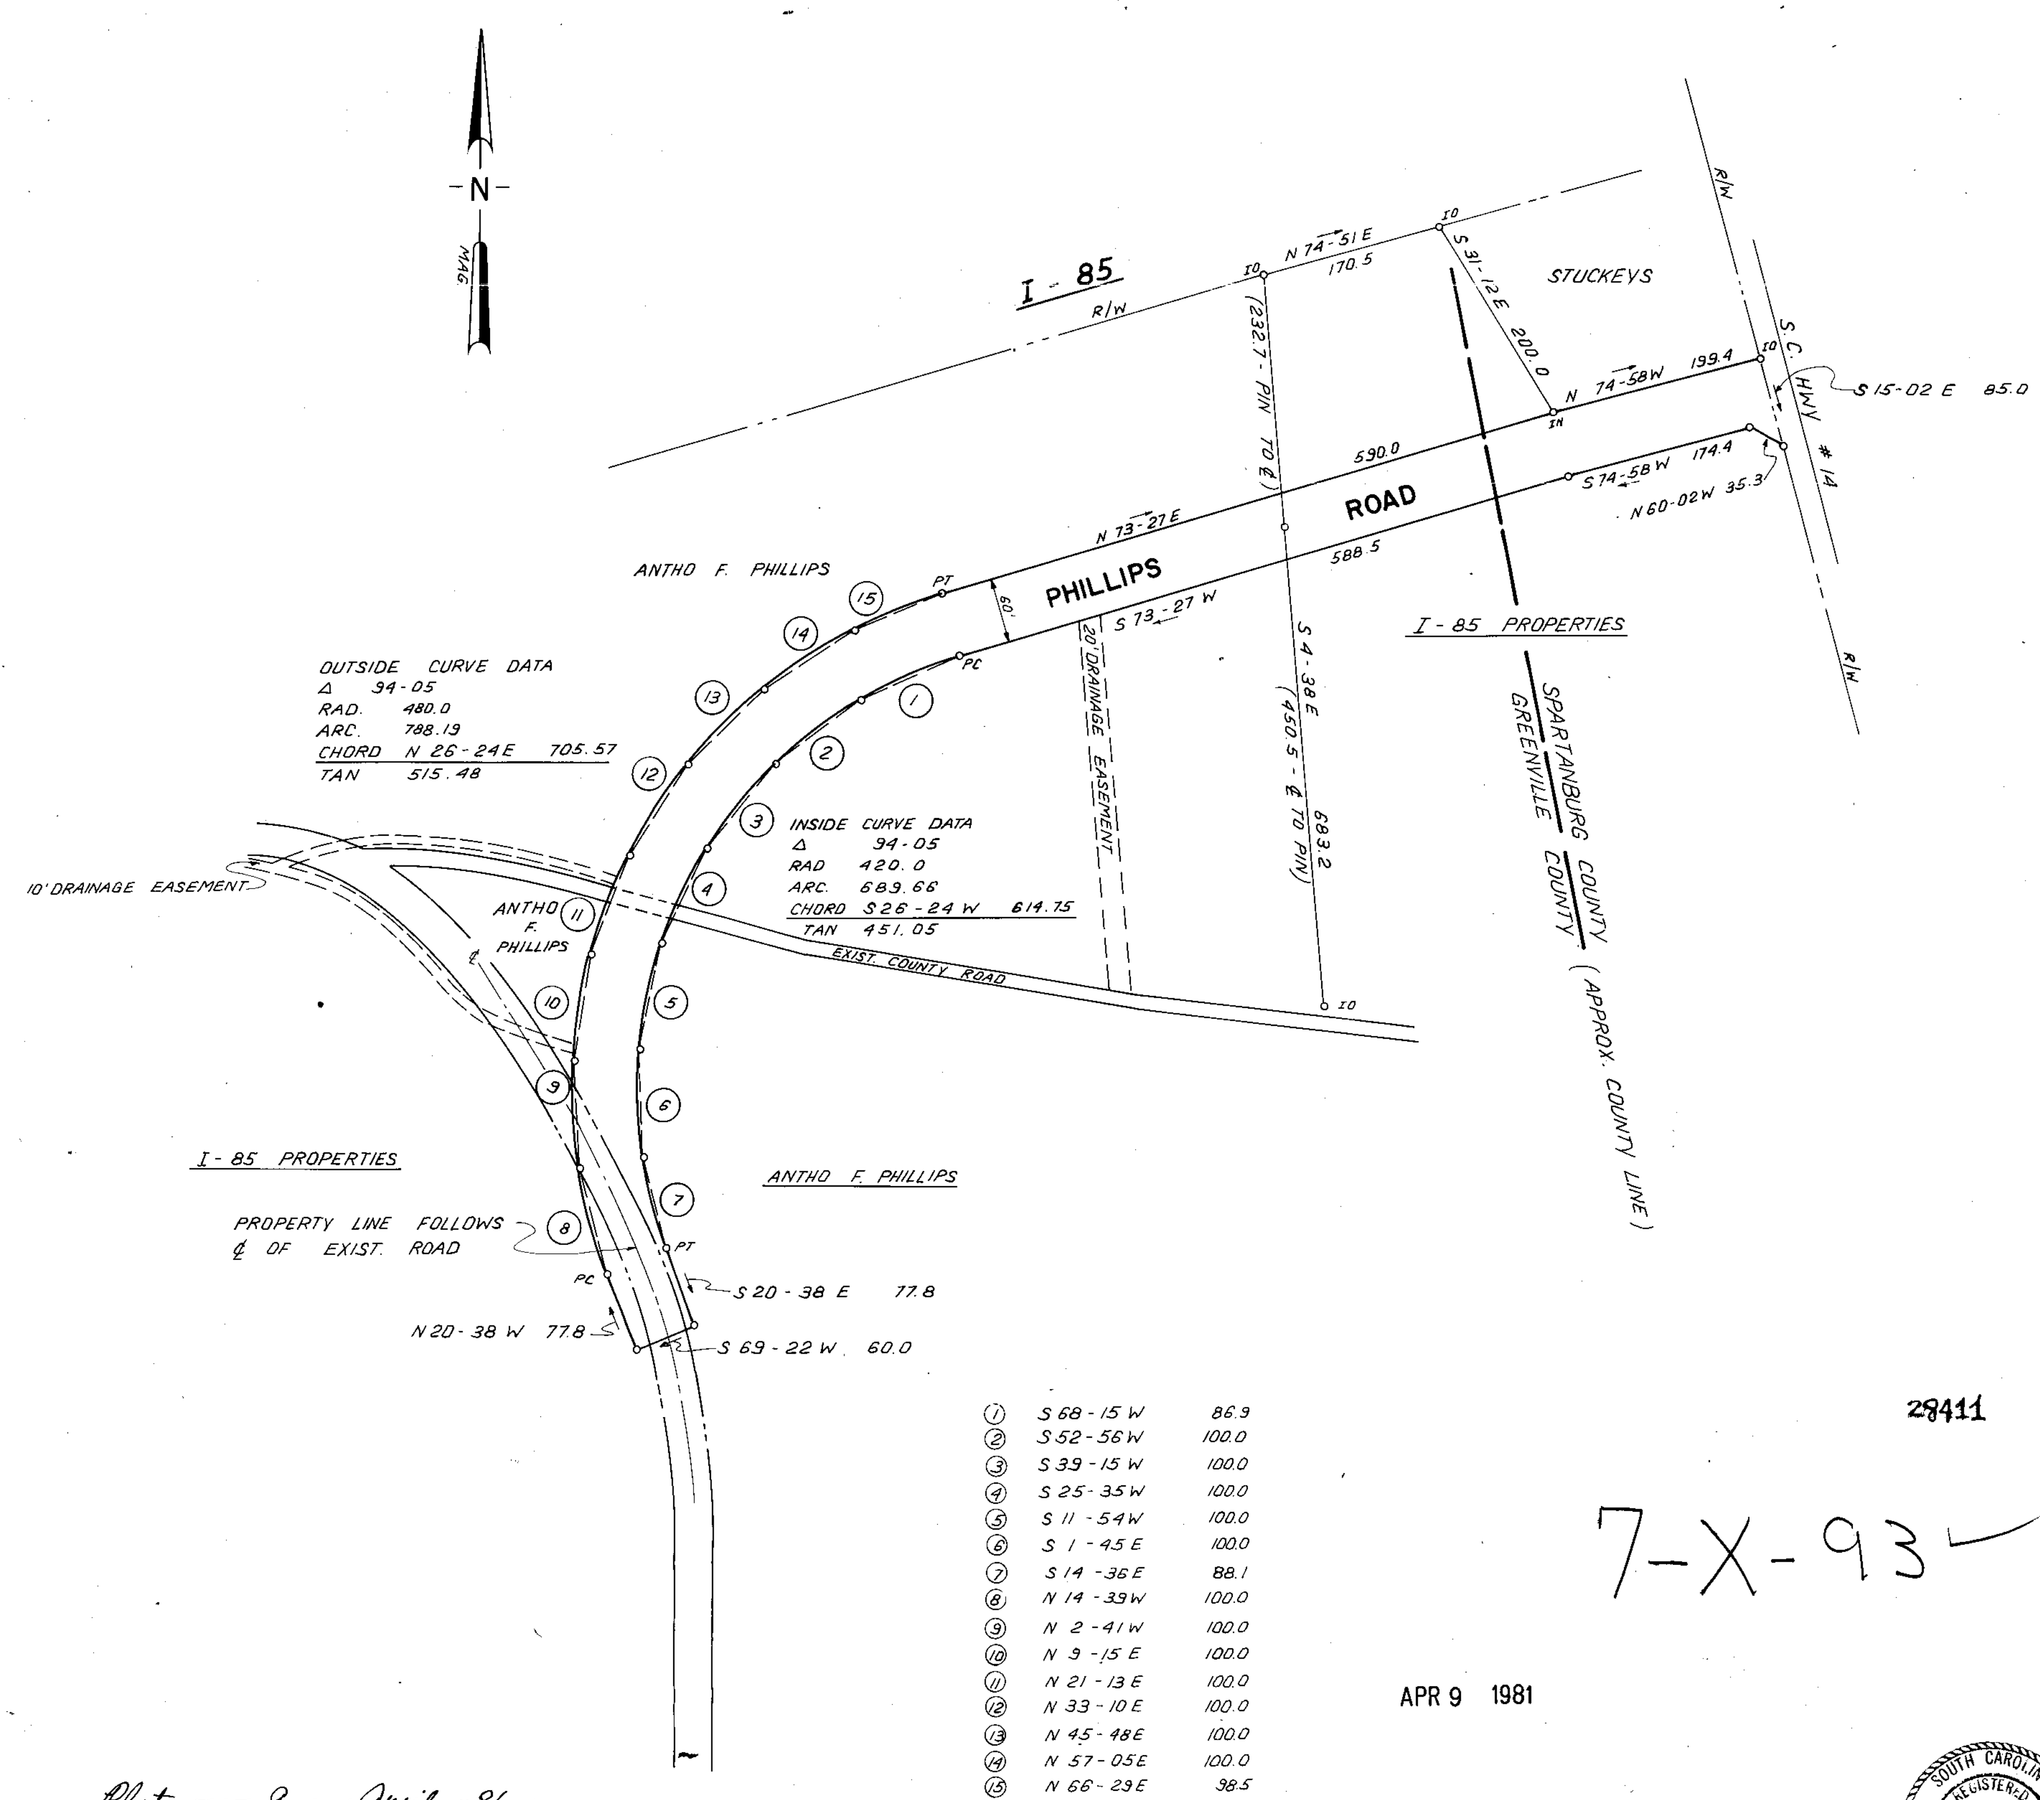

1	S 68-15 W	86.9
2	S 52-56 W	100.0
3	S 39-15 W	100.0
4	S 25-35 W	100.0
5	S 11-54 W	100.0
6	S 1-45 E	100.0
7	S 14-36 E	88.1
8	N 14-39 W	100.0
9	N 2-41 W	100.0
10	N 9-15 E	100.0
11	N 21-13 E	100.0
12	N 33-10 E	100.0
13	N 45-48 E	100.0
14	N 57-05 E	100.0
15	N 66-29 E	98.5

28411

7-X-93

APR 9 1981

Plat Filed This 9 day of April 1981
And Recorded in Vol. 7-X Page 93 at 4:02 P.M.
Register Mesne Conveyance Greenville County, S. C.

FILED
CLERK OF COURT, GREENVILLE CO., S.C.
APR 9 4 02 PM '81
DONNIE S. TANNER CLERK

RECORDING FEE PAID $5.00

SOUTH CAROLINA REGISTERED LAND SURVEYOR NO. 4781 JAMES RALPH FREELAND

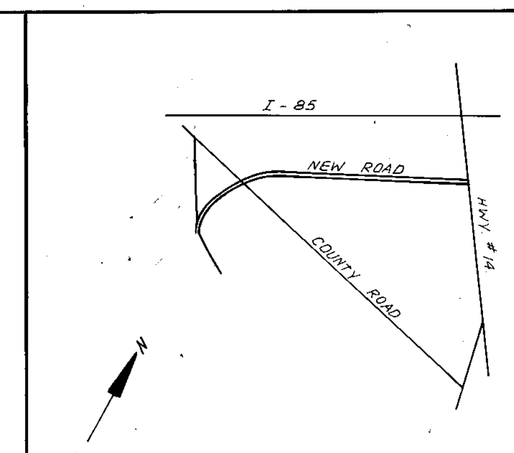

LOCATION MAP

FINAL PLAT

CERTIFICATE OF OWNERSHIP AND DEDICATION

"The undersigned hereby acknowledge that I am (we are) the owner(s) of the property shown and described hereon and that I (we) hereby adopt this plan of subdivision with my (our) free consent and that I (we) establish the minimum building restriction lines, and hereby dedicate to public use as roads, streets, and easements, forever all areas so shown or indicated on said plat.

11 / 4 / 80 Signed Henry A. Robertson

11 / 4 / 80 Signed

11 / 4 / 80 Signed

/ / Signed

CERTIFICATE OF ACCURACY

"I, JAMES R. FREELAND, certify that this plat was (drawn by me) (drawn under my supervision) (an actual survey made under my supervision) from (an actual survey made by me) (deed description recorded in Book _____, Page _____, Book _____, Page _____, etc.) (other); that the error of closure as calculated by latitudes and departures is 1: 5000, that the boundaries not surveyed are shown as broken lines plotted from information found in Book _____, Page _____; that this plat was prepared in accordance with the Greenville County Subdivision Regulations as adopted.

NOV. 4. 1980 — DATE

James R Freeland — LICENSED ENGINEER OR REGISTERED SURVEYOR

S. C. Registration No. 4781

CERTIFICATE OF APPROVAL FOR RECORDING

"I hereby certify that the subdivision plat shown hereon has been found to comply with the Subdivision Regulations for Greenville County, with the exception of such variances, if any, as are noted in the minutes of the Greenville County Planning Commission of Greenville County, South Carolina, and that it has been approved for recording in the office of the County Register of Mense Conveyance."

APR 9 1981 — DATE

RJC

Royce J. Carter — DIRECTOR OF PLANNING, GREENVILLE COUNTY PLANNING COMMISSION

FILE NUMBER 78-168

I - 85 PROPERTIES

IN PART - 185 PROPERTIES

IN PART - ANTHO F. PHILLIPS — OWNER

FREELAND & ASSOCIATES — SURVEYOR

SPARTANBURG: 0.05 MI.
GREENVILLE: 0.26 MI.

NO. OF ACRES: MILES

NO. OF LOTS: DATE: NOV. 4. 1980

SEE SHEET 3

SCALE: 1" = 100'

100 50 0 100 200 300