MICROFILMED

NOTES:

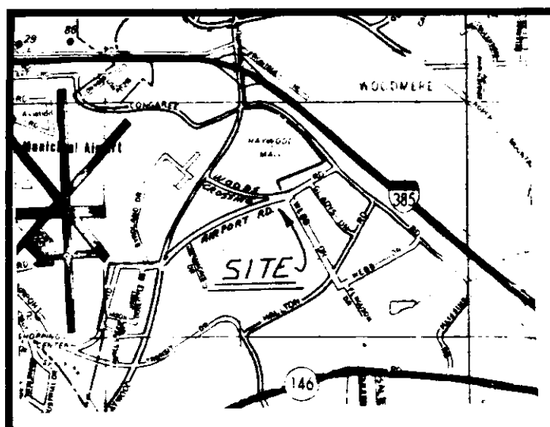

LOCATION MAP
N.T.S.

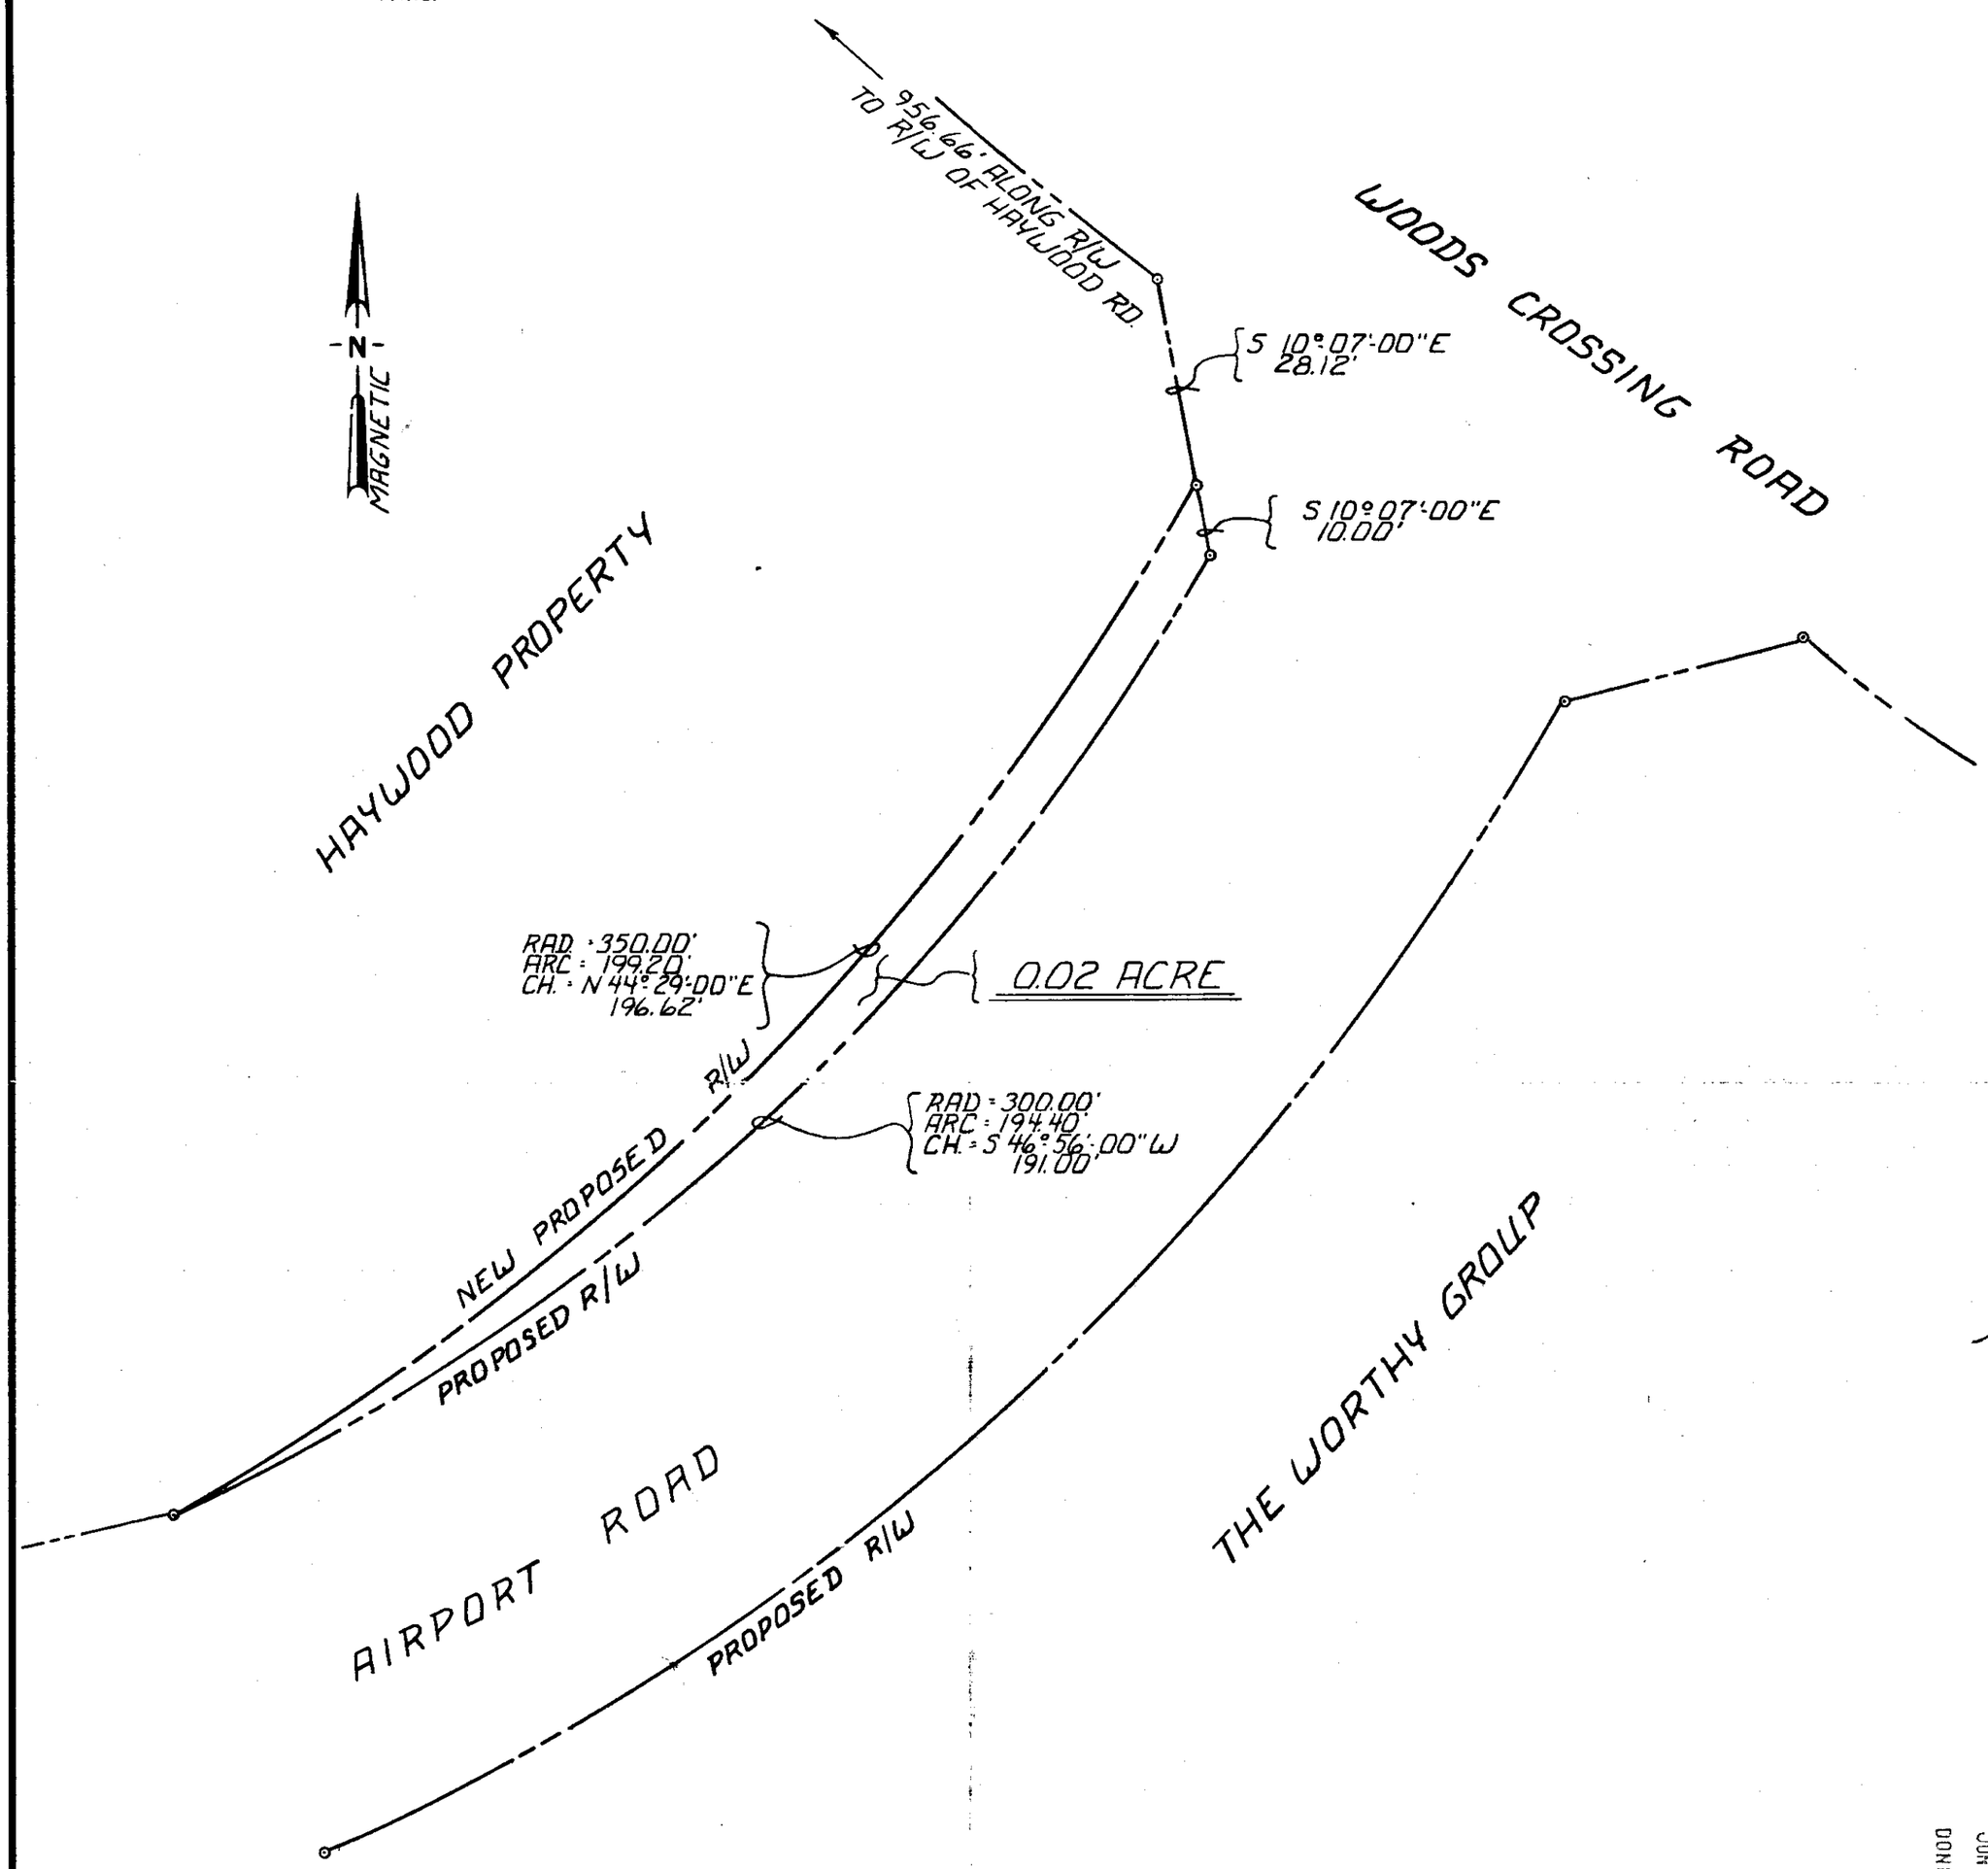

I HEREBY CERTIFY THAT THE RATIO OF PRECISION OF THE FIELD SURVEY IS 1/10,000 AS SHOWN HEREON AND THE AREA WAS DETERMINED BY DMD METHOD OF AREA CALCULATION.

1'=20' 20 0 20 40 scale feet

SURVEYOR'S SIGNATURE — S.C. REG. NO. 7614

PRINTED
APR 17 1980
ENWRIGHT ASSOCIATES, INC.
REPRODUCTION DEPT.

FILED
GREENVILLE CO. S.C.
JUN 6 2 22 PM '80
DONNIE S. TANKERSLEY
R.M.C.

35117

7-Y-37

REV.	DATE	BY	DESCRIPTION	APP.
0	4-15-80	RS	ISSUED FOR REVIEW	

REVISION

SEAL: SOUTH CAROLINA REGISTERED LAND SURVEYOR

SURVEY MADE FOR
HAYWOOD MALL ASSOCIATES

GREENVILLE COUNTY — SOUTH CAROLINA

enwright associates, inc.
engineers planners surveyors
GREENVILLE, SOUTH CAROLINA

DRAWN	DESIGN	CHECK	FILE	RETIRED
RS	TMA	TMA		
DATE 4-15-80	SCALE 1"=20'	DWG. NO. 76003-00-3-10		

ENGINEERING REPROGRAPHICS 84272 PC4-2 5-74+
41 48 IN 6E 500 A4
©