AF 10505

MICROFILMED

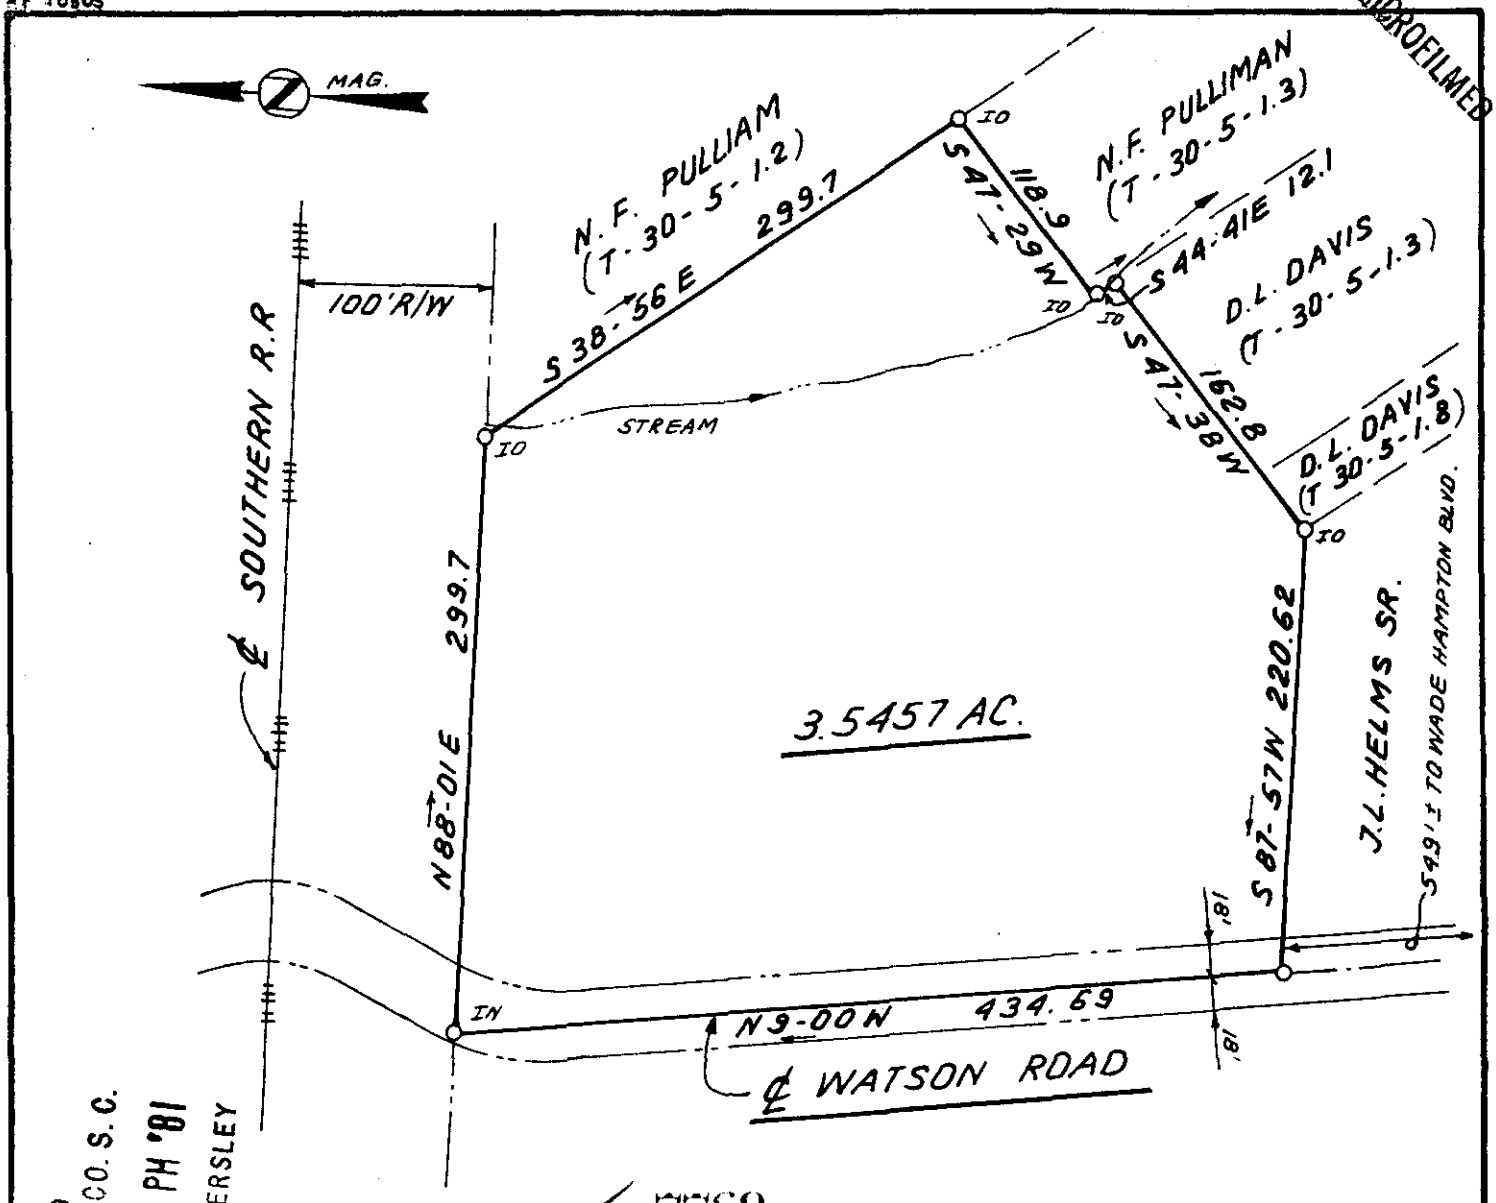

FILED
GREENVILLE CO. S.C.
SEP 25 12 59 PM '81
DONNIE S. TANKERSLEY
R.M.C.

7769

8-T-60

SEP 25 1981

I hereby certify that the ratio of precision of the field survey is 1/5,000 as shown hereon and the area was determined by DMD Method.

James R. Freeland
James R. Freeland RLS & PE 4781

100 0 100 200
scale feet

SOUTH CAROLINA REGISTERED LAND SURVEYOR NO. 4781 JAMES RALPH FREELAND

SEAL

STATE OF SOUTH CAROLINA
GREENVILLE COUNTY

PROPERTY OF
SOUTHERN FOODS INC.

FREELAND & ASSOCIATES
Engineers • Land Surveyors
GREENVILLE, S.C.

SURVEY	L.T.
DRAWN	B.R.
CHECK	MHC
SCALE	1" = 100'
DATE	SEPT. 22.81
DWG. NO.	6884

PRINT MACHINE INC.