MICROFILMED

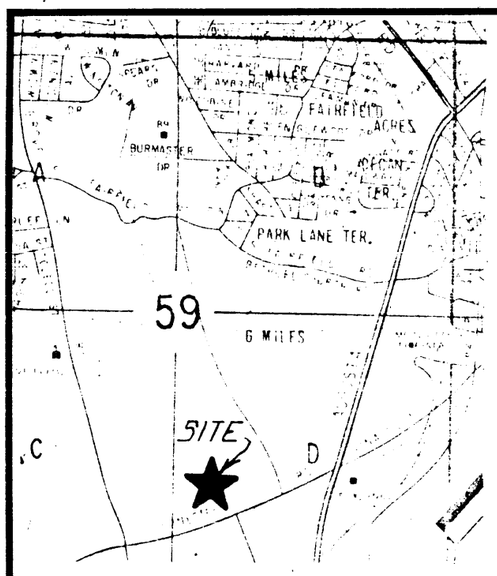

LOCATION MAP N.T.S.

N

MAGNETIC

NOTES:

1. ACRES BETWEEN CREEK TRAVERSE & CREEK ℄ IS BY PLANIMETER. ALL OTHERS CALCULATED BY D.M.D.
2. REFERENCES: PLAT BY W.J. RIDDLE TITLED "PROPERTY OF DAISY B. CLEVELAND," DATED JULY 7, 1937 DEED - DEED BOOK 922, PAGE 268

W.T. BRASHIER
406-1-4

N83°-53'E ~177.09'
N5°45'E ~100.53'
℄ CREEK
S60°05'E ~343.20'
THE R
N42°20'E ~136.24'
N59°01'E ~150.91'
S54°53'E ~188.48'
N40°05'E ~184.33'
15
S58°17'E ~118.11'
N48°33'E ~250.31'
CREEK
S66°27'E ~227.16'
N25°50'E ~205.51'
GROVE
I.P.O.
℄ CREEK
CREEK TRAVERSE
S5°25'W ~178.02'
N36°50'E ~207.65'
I.P.O.
S5°06'W ~131.28'
N56°03'E ~212.94'
I.P.O.
N61°33'E ~276.06'
S5°00'W ~637.58'
I.P.O. ℄ CREEK
JOE H. & SARA G. DAVIS
407-7-14.2
℄ CREEK
I.P.O.
I.P.O.'s ON LINE
N81°27'W ~308.18'
N85°12'W ~899.12'
I.P.O.
STONE FND.
SANITARY MANHOLES & TRUNKLINE (TYPICAL) 25' R/W (12.5' EACH SIDE)
S13°26'E ~395.97'
I.P.O.
SAM M. PACE
407-1-16
N24°30'W ~1047.87'
BANKERS TRUST
409-1-1.1
S13°38'E ~659.27'
I.P.O.
7.
I.P.O.
I.P.O.
6
216.95'
DD/107
OUT
5.
4.
3.
2.
1
7.71'
9.02'
TO U.S. RT. 25
℄ CONESTEE ROAD
(66' R/W)
I.P.O.
32.07'
9.
I.P.O.
10.
11.
12.
13.
66.86'
8.98'
11.29'
TO OLD GROVE ROAD
I.P.O.
80.13'
8.
I.P.O.'s
14.

55.79 ACRES TO CREEK TRAVERSE
+ 1.2 ± ACRES BETWEEN CREEK TRAVERSE & CREEK ℄
- 0.79 ACRES IN ROAD R/W
+ 0.21 ACRES SOUTH OF ROAD

56.4 ± ACRES (NET)

LINE Nº	BEARING	DISTANCE
1.	S 85°35'W	39.82'
2.	S 84°28'W	101.62'
3.	S 82°12'W	100.26'
4.	S 81°21'W	100.52'
5.	S 80°23'W	14.09'
6.	N 24°17'W	217.65'
7.	S 80°10'W	195.24'
8.	S 86°21'W	464.91'
9.	N 80°23'E	113.19'
10.	N 81°21'E	99.48'
11.	N 82°12'E	99.74'
12.	N 84°30'E	98.38'
13.	N 85°35'E	49.89'
14.	S 13°38'E	31.96'

I HEREBY CERTIFY THAT TO THE BEST OF MY KNOWLEDGE THE RATIO OF PRECISION OF THE FIELD SURVEY IS 1/5000 AS SHOWN HEREON, AND THE AREA WAS DETERMINED BY D.M.D. METHOD OF AREA CALCULATION.

Thurl M. Amick 4032

SURVEYOR'S SIGNATURE S.C. REG. NO.

15455

8-4-48

JAN 5 1982

1"=200' scale 200 0 200 400 feet

PRINTED
DEC 7 1981
ENWRIGHT ASSOCIATES, INC.

REV.	DATE	BY	DESCRIPTION	APP.
0	12-7-81	RS	FOR ISSUE	

REVISION

SEAL

SURVEY MADE FOR:

ALAN B. HUELLMANTEL
(408-1-1 & 2)
TAX MAP Nº
GREENVILLE COUNTY SOUTH CAROLINA

enwright associates, inc.
engineers planners surveyors
GREENVILLE, SOUTH CAROLINA

DRAWN	DESIGN	CHECK	FILE	RETIRED
RS	RS	TMA		
DATE 12-7-81	SCALE 1"=200'	DWG. NO. 81275-00-1-00		

JAN 5 11 52 AM '82
DUNKLIN & HANNERSLEY R.H.C. CO. S.C.

JAN 5 1982 1204

ENGINEERING REPROGRAPHICS 84272 PC4-2 5-74•

©