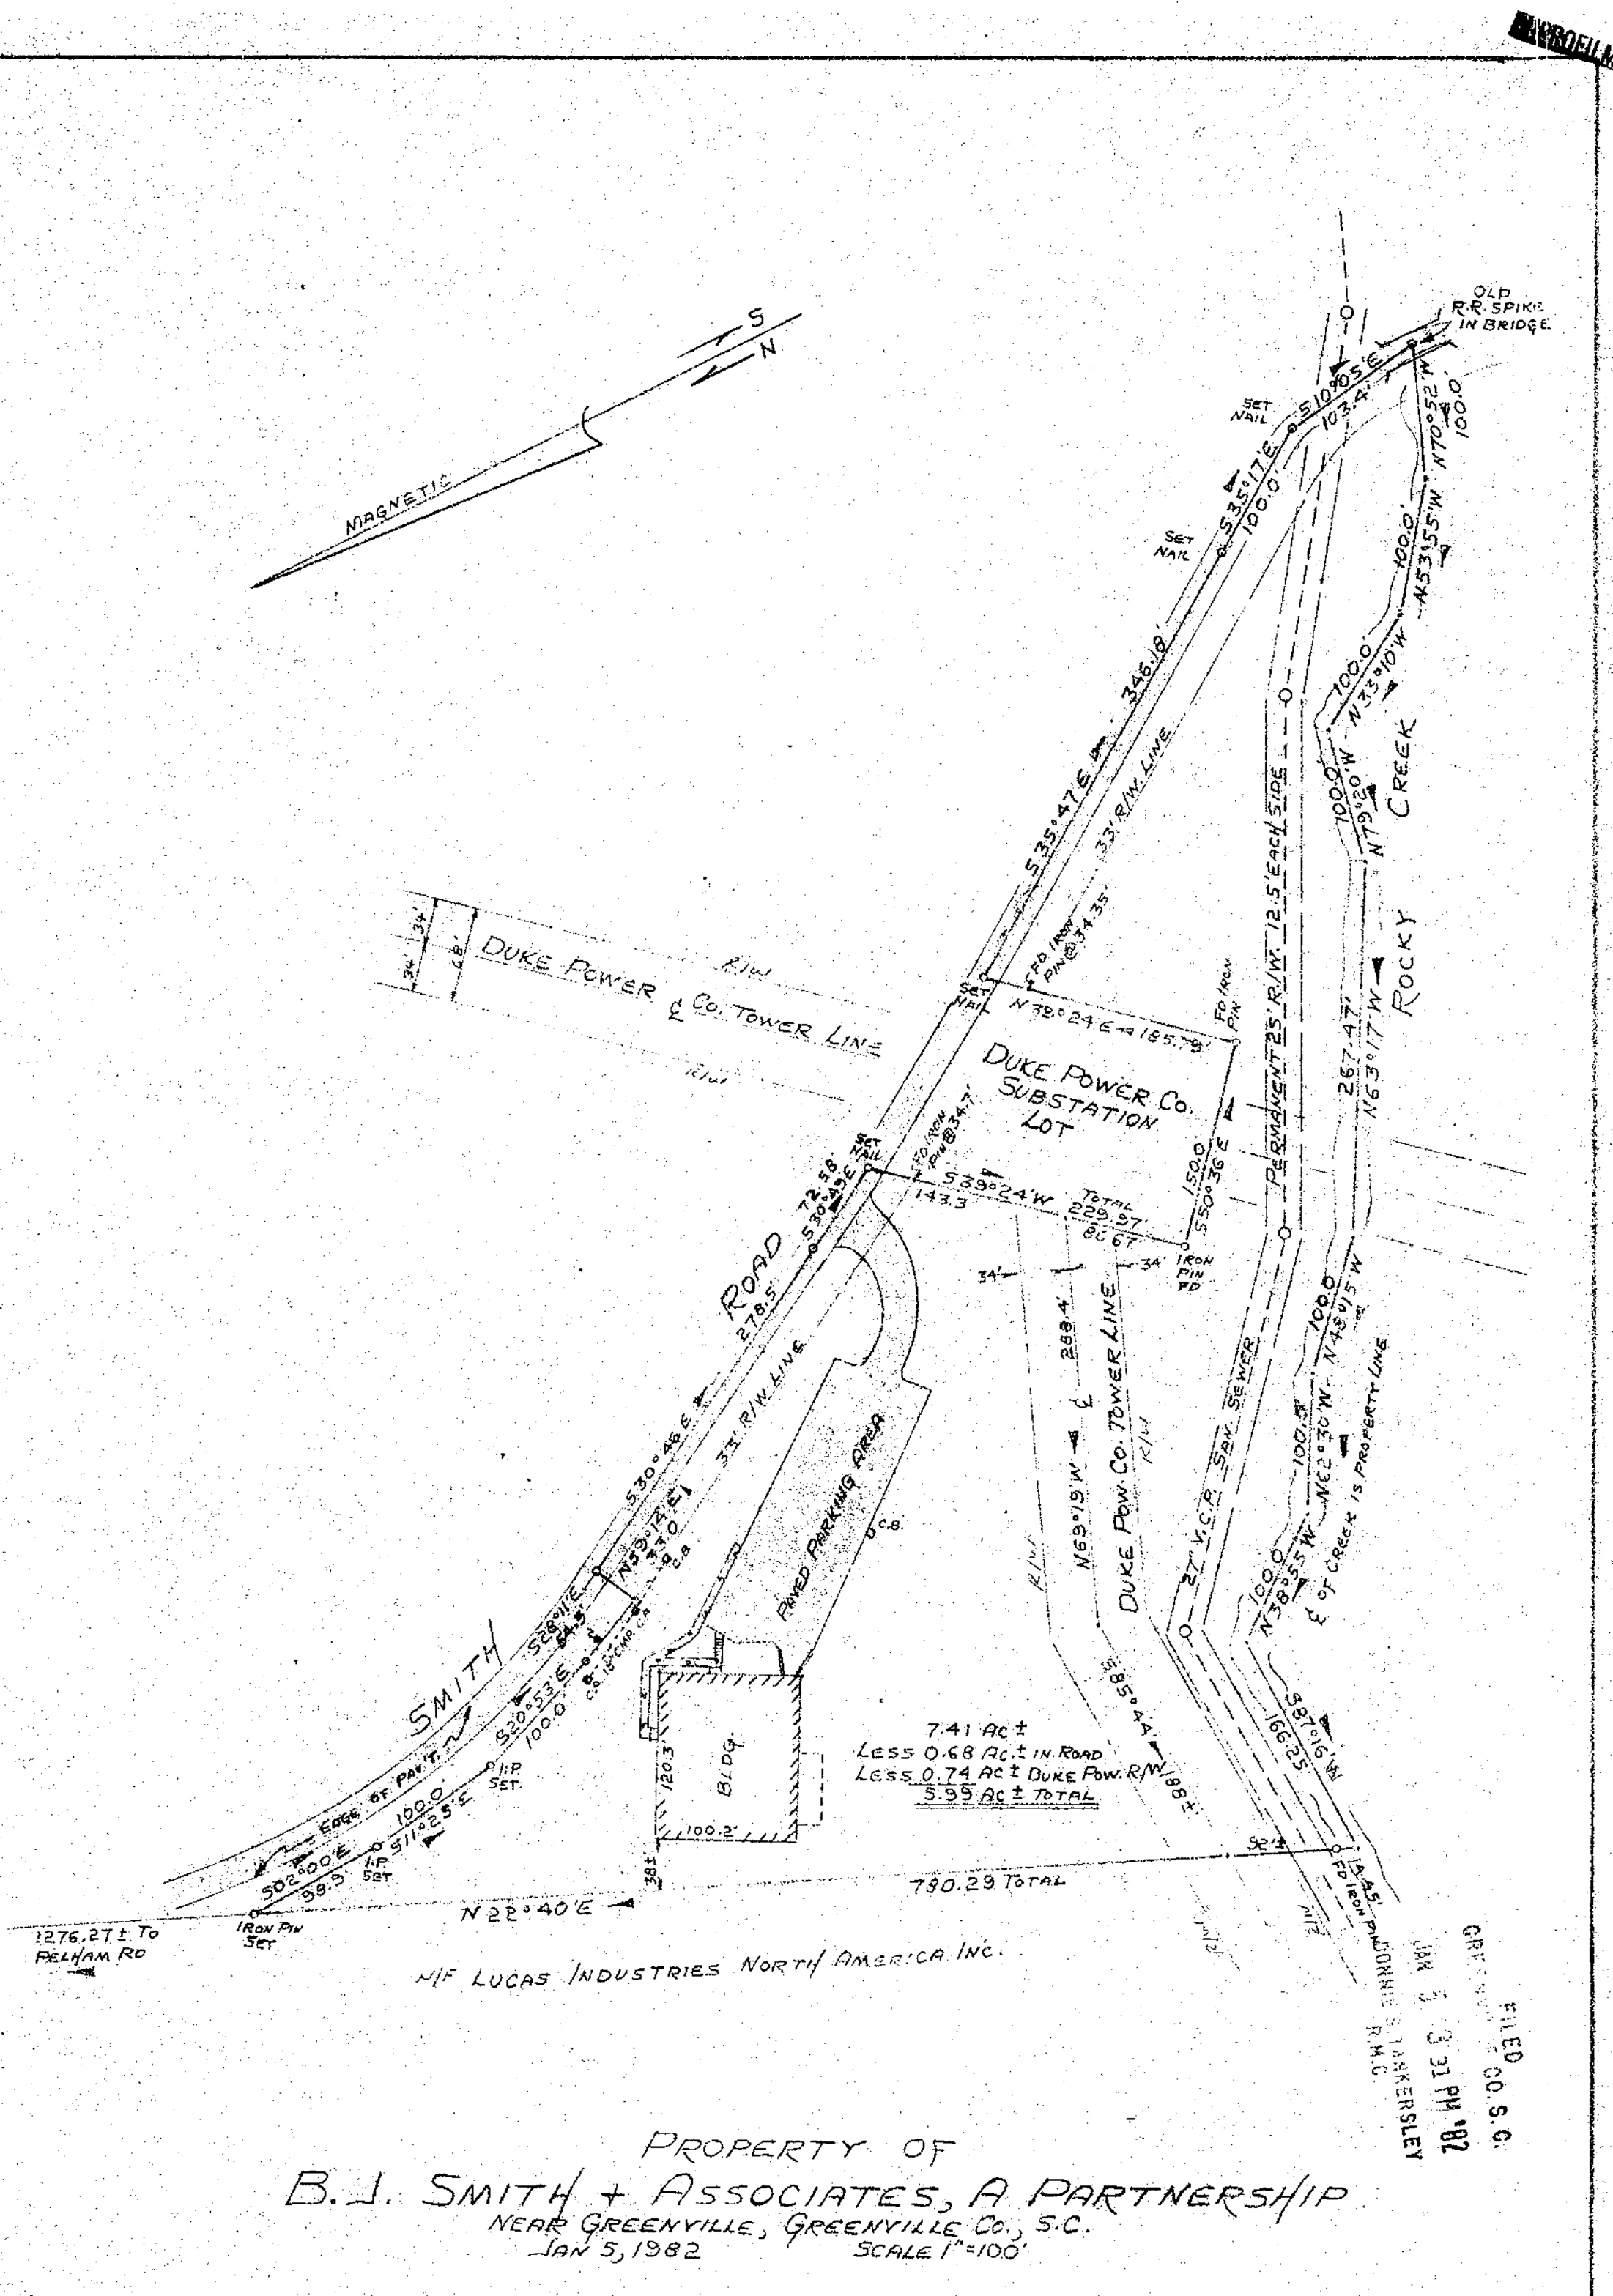

PROPERTY OF
B. J. SMITH + ASSOCIATES, A PARTNERSHIP

NEAR GREENVILLE, GREENVILLE CO., S.C.
JAN 5, 1982 SCALE 1"=100'

FILED
GREENVILLE CO. S. C.
JAN 5 3 31 PM '82
BONNIE TASKERSLEY
R.M.C.

This is to certify that on January 5, 1982, I surveyed the property shown on this plat, known as Property of B. J. Smith & Associates, A Partnership, as shown on a plat recorded in the RMC Office for Greenville County, in Plat Book____, Page____, and that the property lines, walls and buildings are as shown hereon, and that the building located on said lot does not project nor encroach on adjacent streets or property, and that no adjacent walls or buildings project nor encroach on said lot, and that no utility lines cross this lot except as may be shown, or for service thereto. The degree of accuracy is 1/5,000.

NOTE: This structure is not located within a flood hazard area. 15456

Survey by: Richard D. Wooten, Jr.
Greenville, South Carolina

SOUTH CAROLINA
REGISTERED LAND SURVEYOR
RICHARD D. WOOTEN, JR.

S. C. R. L. S. No. 5951

JAN 5 1982

8-4-50

1.0 1655.1 8.00'S