REF. DEED BOOK 453, PP. 007.

MICROFILMED

FILED
GREENVILLE CO. S. C.
DEC 30 11 06 AM '81
DONNIE S. TANKERSLEY
R.M.C

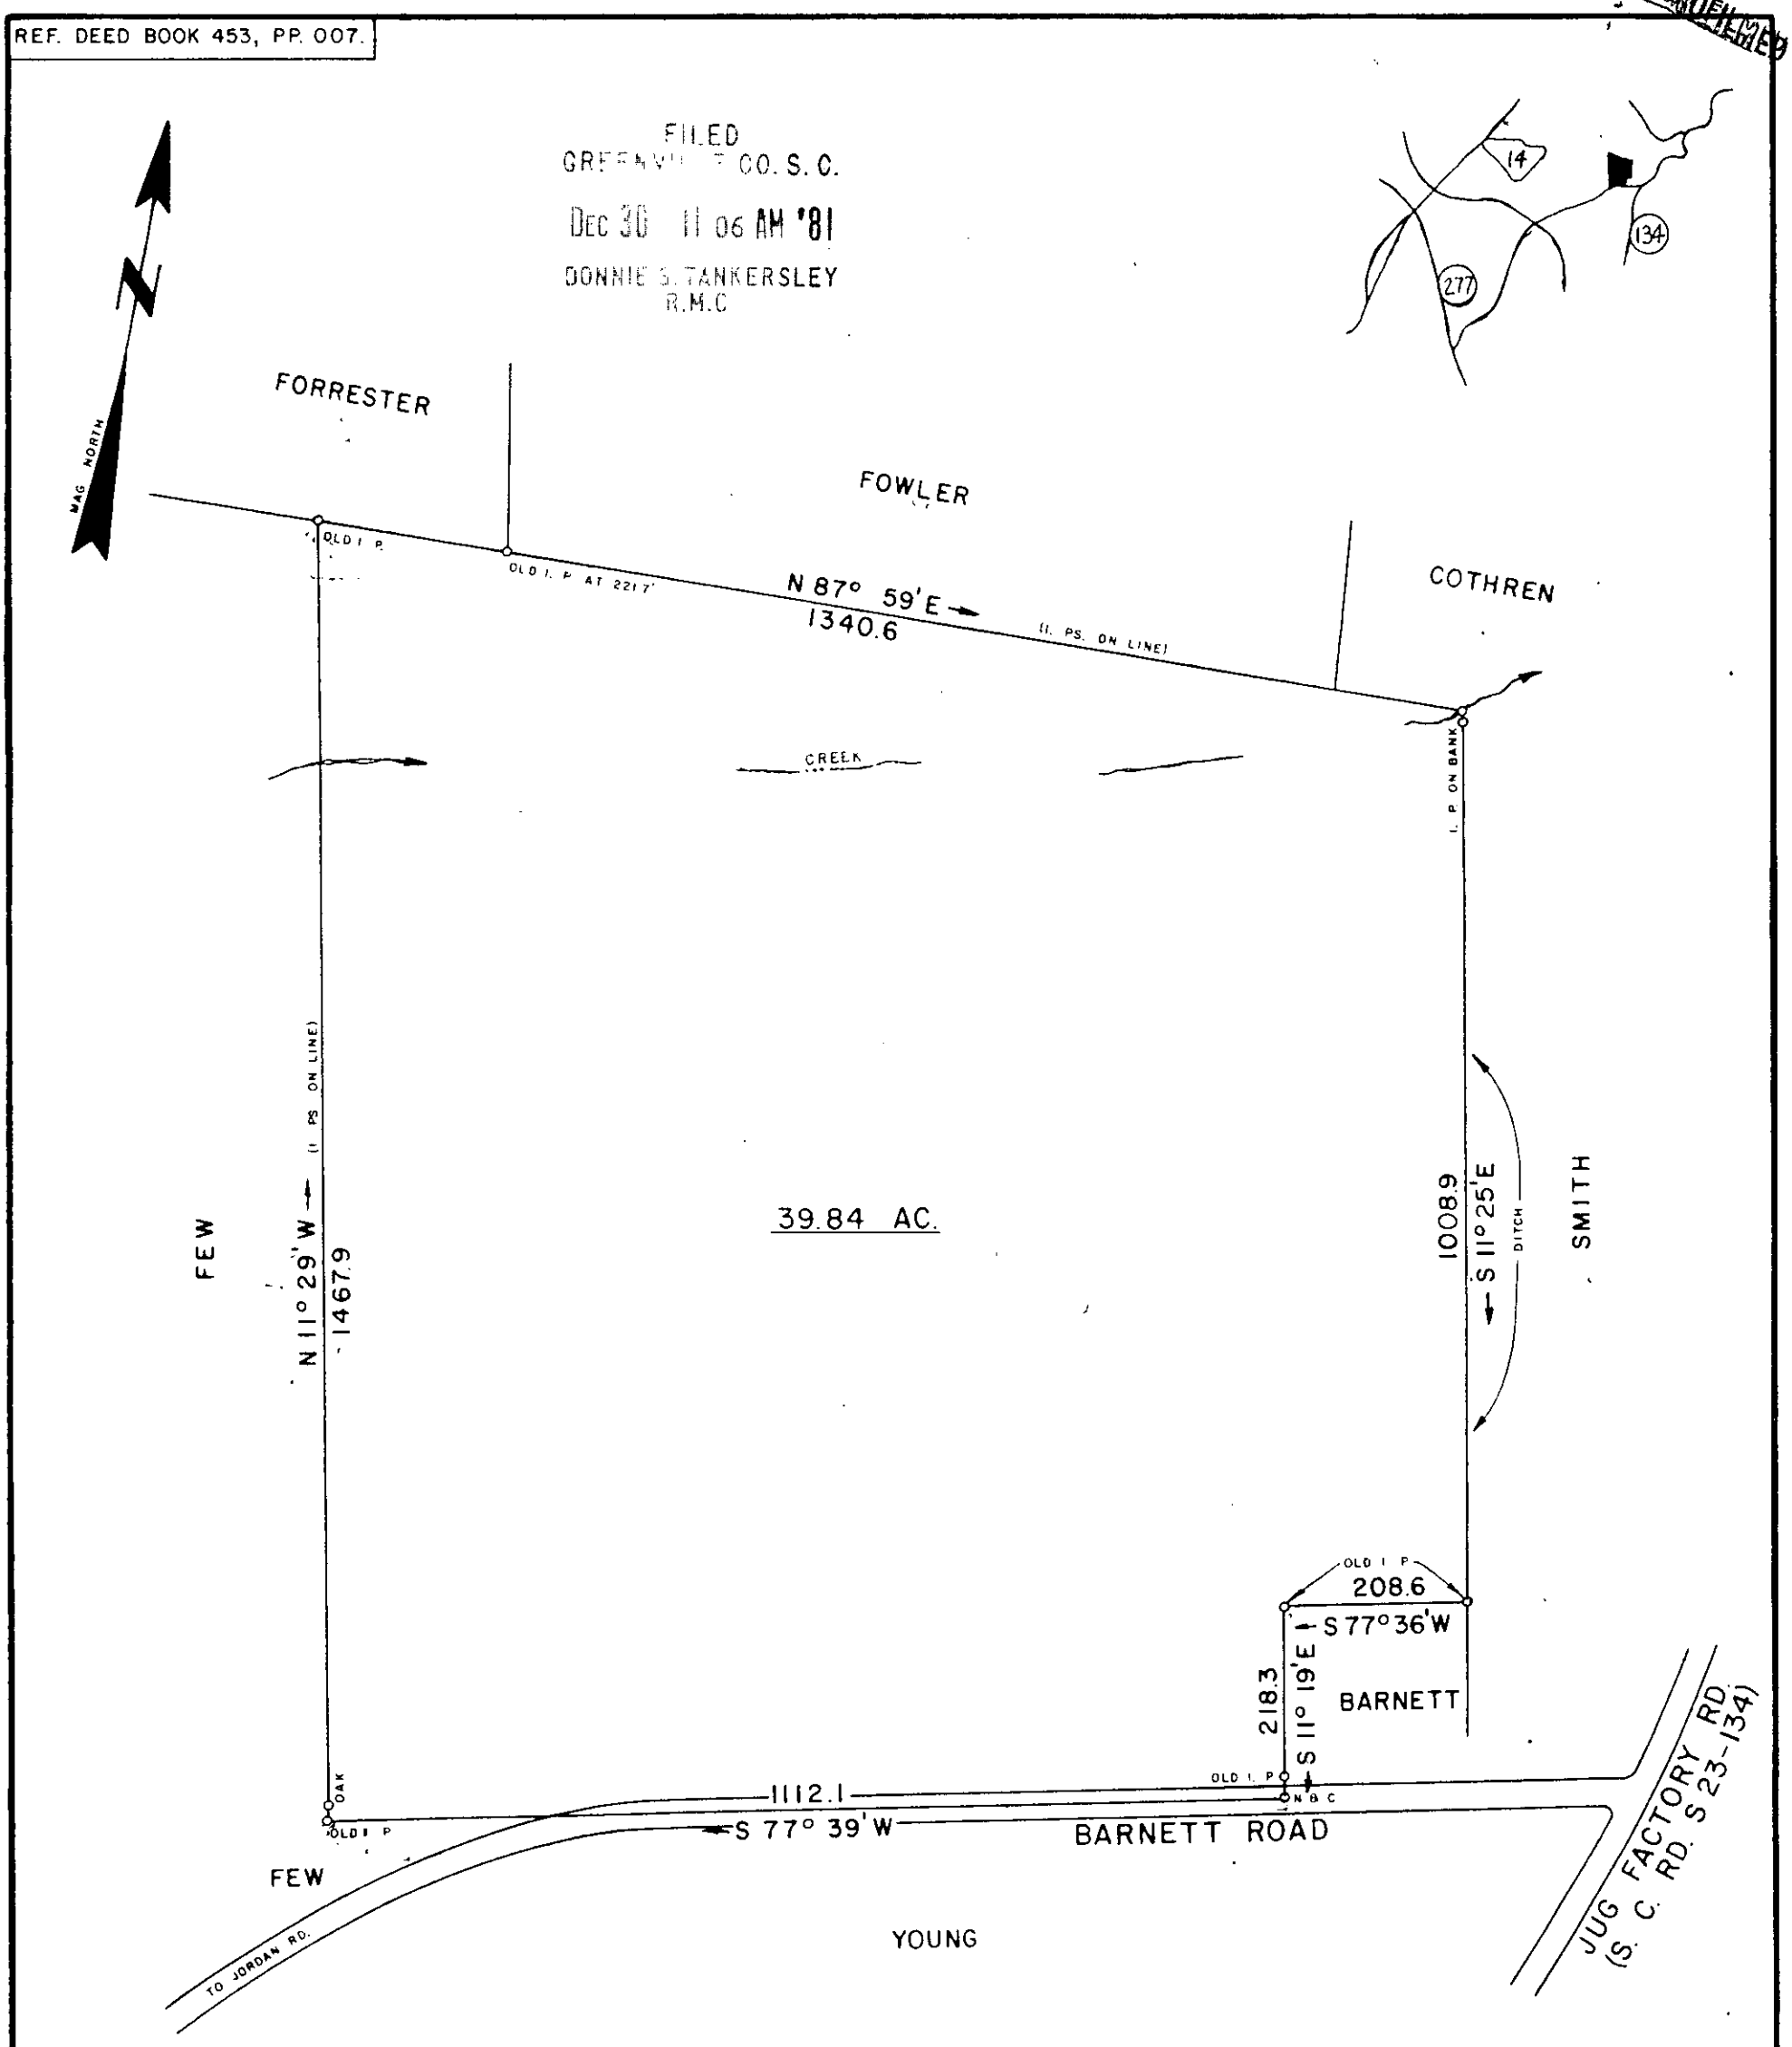

8-V-46

15111

I HEREBY CERTIFY THAT THE RATIO OF PRECISION OF THE FIELD SURVEY IS 1/5000 AS SHOWN HEREON AND THE AREAS WERE DETERMINED BY THE D. M. D. METHOD OF AREA CALCULATION.

SURVEY FOR

J. E. and MAE FLYNN, ESTATE

LOCATED NEAR MT. LEBANON CHURCH · HIGHLAND TWP.

COUNTY		STATE
GREENVILLE		SOUTH CAROLINA

DATE: OCTOBER 28, 1981	FIELD CHIEF	DRAWN BY
REVISED:	B. E. HUSKEY	L. B. MORROW

SCALE 1" = 200'

-100 0 200 400 600

WOLFE & HUSKEY, INC. ENGINEERING and SURVEYING
P. O. BOX 35 LYMAN, S. C. 29365

SOUTH CAROLINA REGISTERED LAND SURVEYOR B. E. HUSKEY

MEMBER OF THE SOCIETY OF REG. LAND SURVEYORS NO. 4785