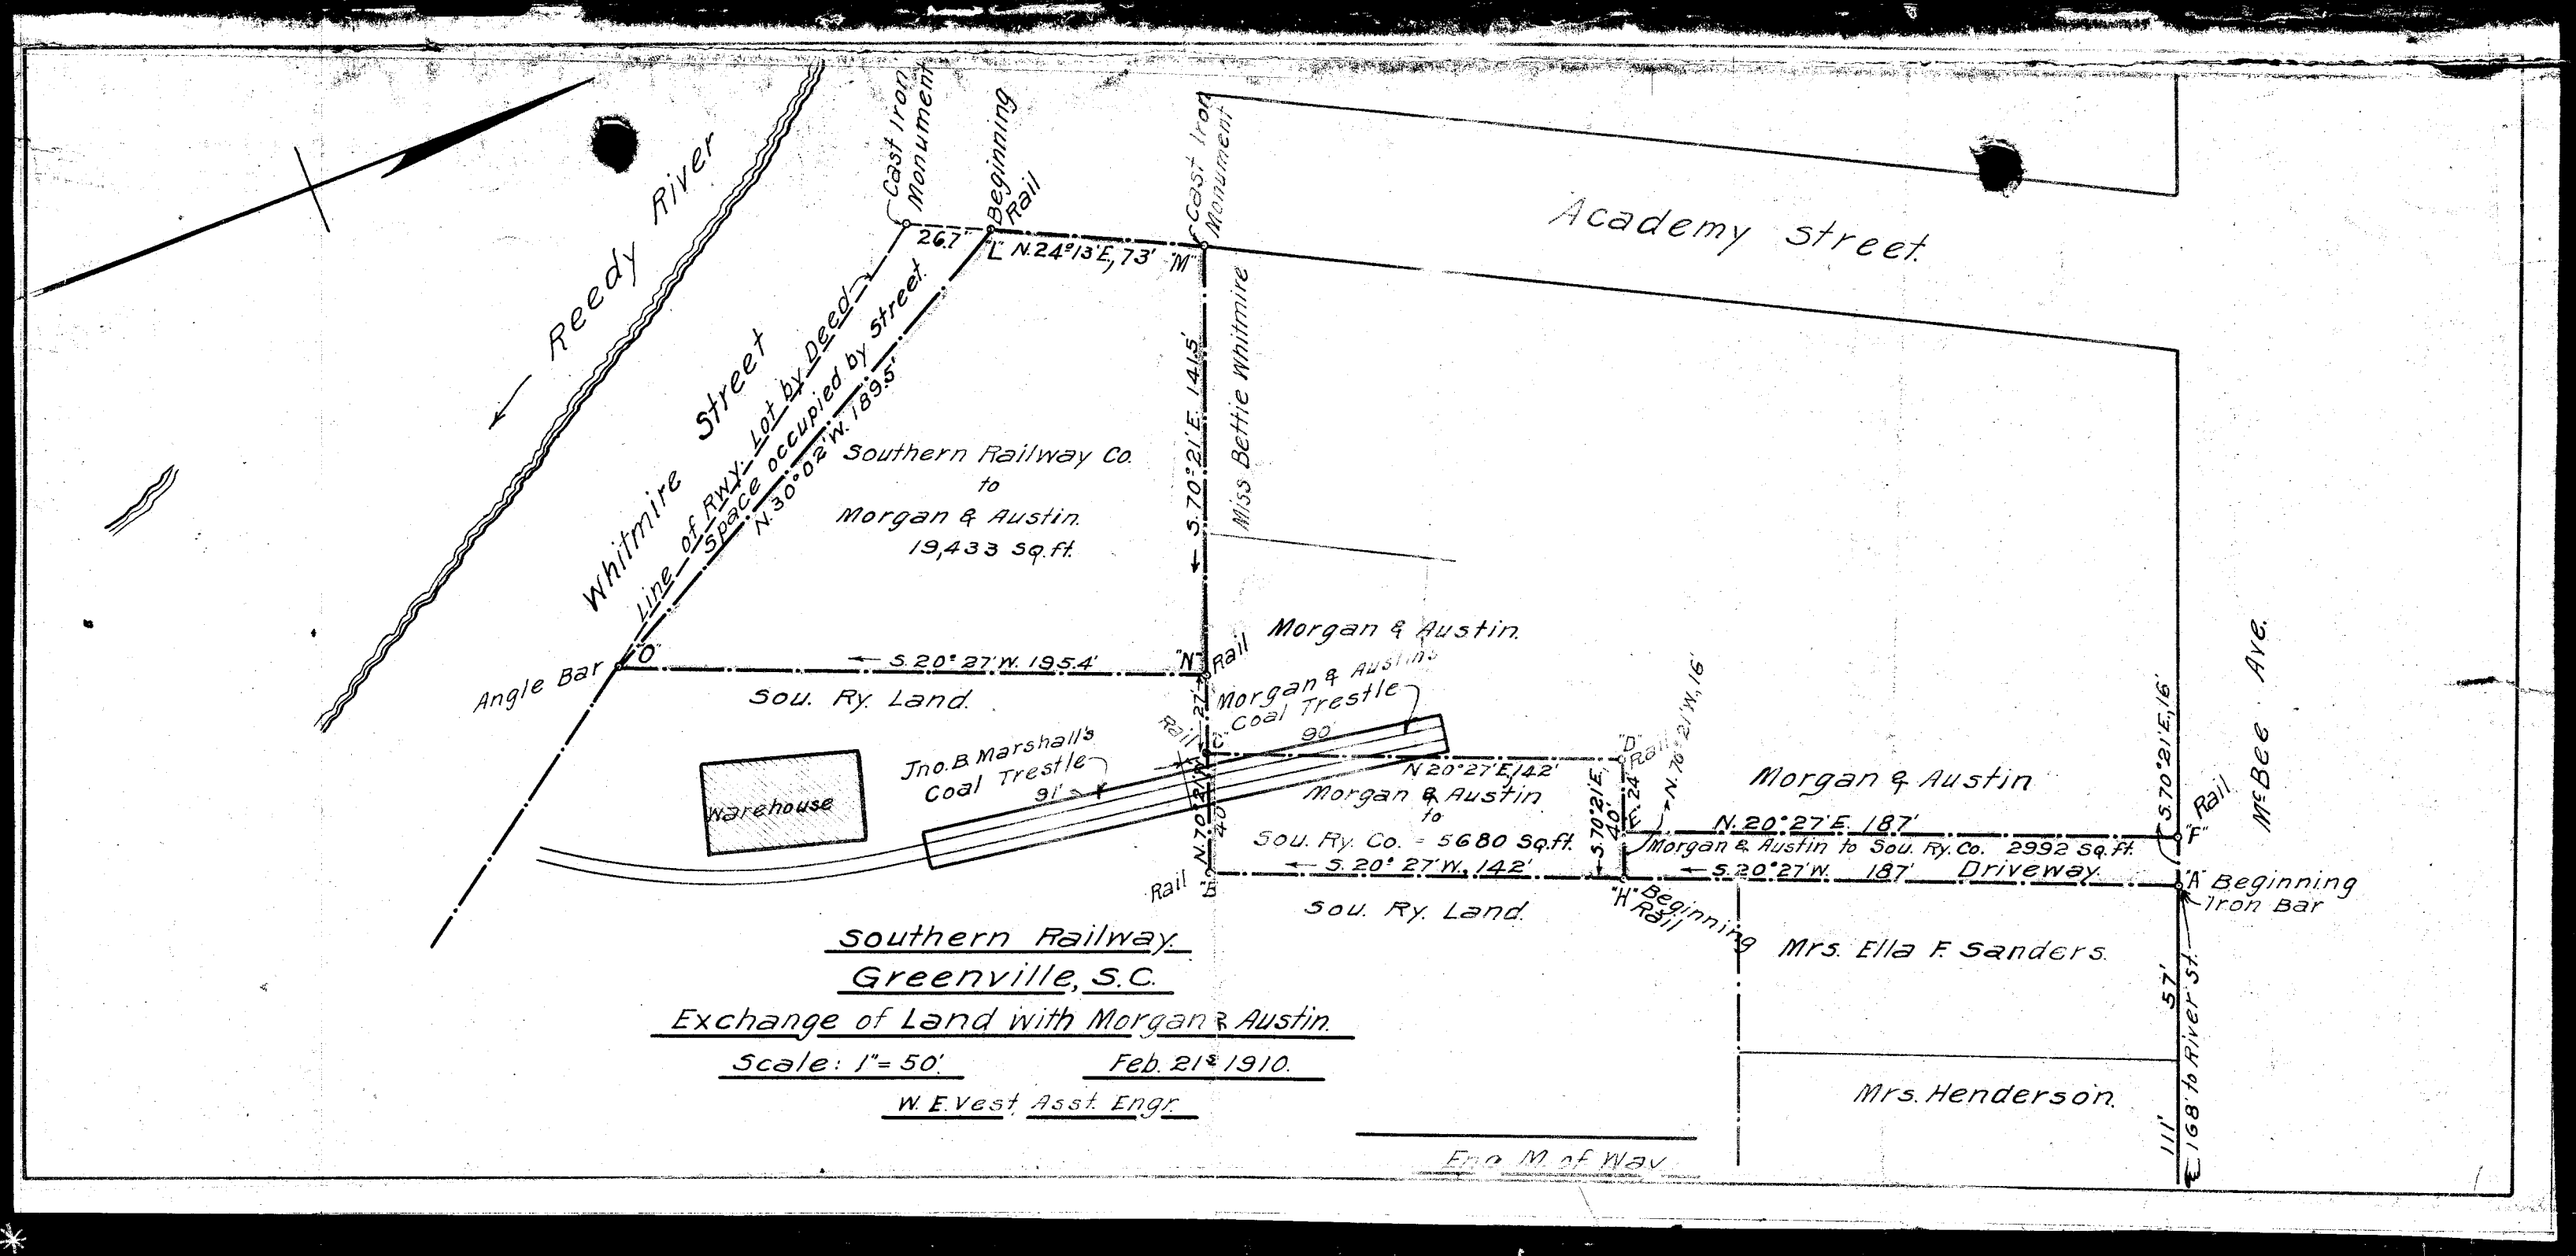

Southern Railway.

Greenville, S.C.

Exchange of Land with Morgan & Austin.

Scale: 1" = 50' Feb. 21st 1910.

W. E. Vest Asst. Engr.