Scale 10 chs. to an inch.

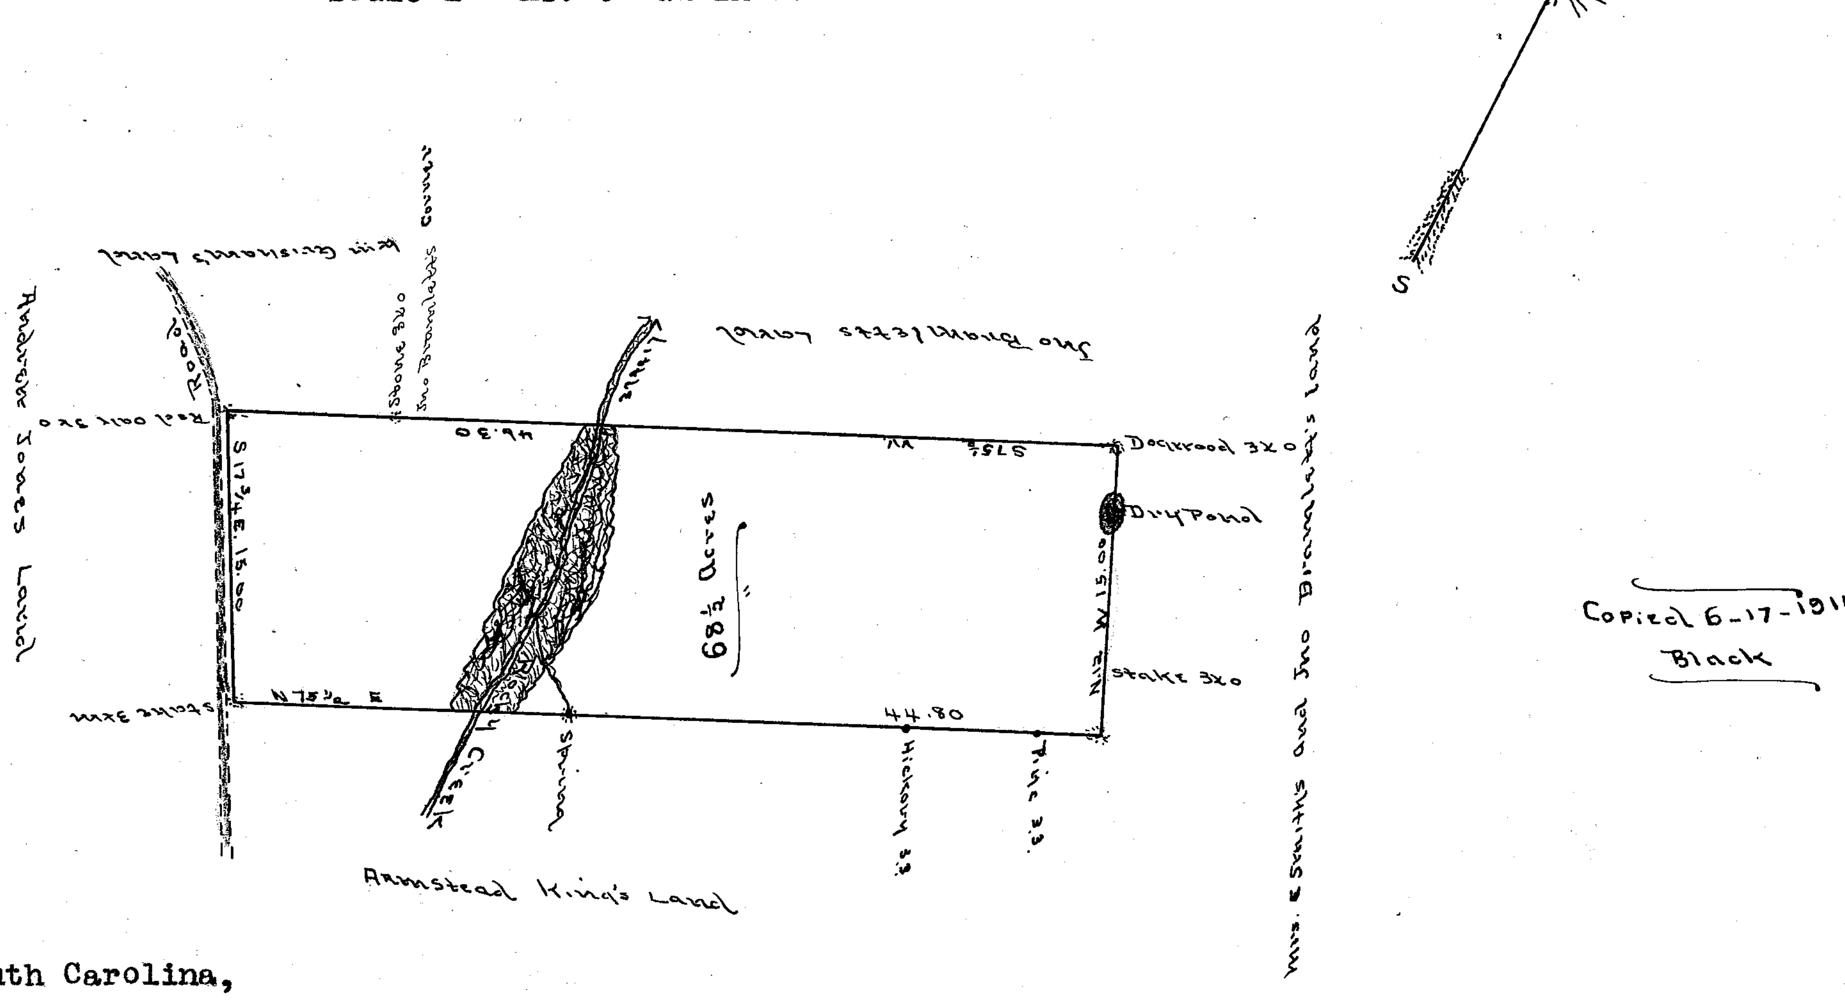

South Carolina,
Greenville County.
The above plat represents a tract of land sold by Armstead King to Joseph N. Bramlett, situate on Little Rockey Creek of Enoree River, containing Sixty-eight and one-half acres, bounded by lands of Wm. Grisham, Jno. Bramlett, Mrs. Eliza Smith, Armstead King and Andrew Jones, and hath such shapes, marks, and boundaries as the above plat represents.
Surveyed the 2nd, day of Dec. 1870.

Wm. A. Hudson, D.S. Recorded June 17th, 1911
and copied by Bates & Black.

-0-0-0-0-0-0-0-0-0-0-0-0-0-0-0-0-0-0-0-0-0-0-0-0-0-0-0-0-0-0-0-0-0-0-0-0-0-0-0-0-0-0-0-0-0-0-0-0-0-0-0-0-0

489

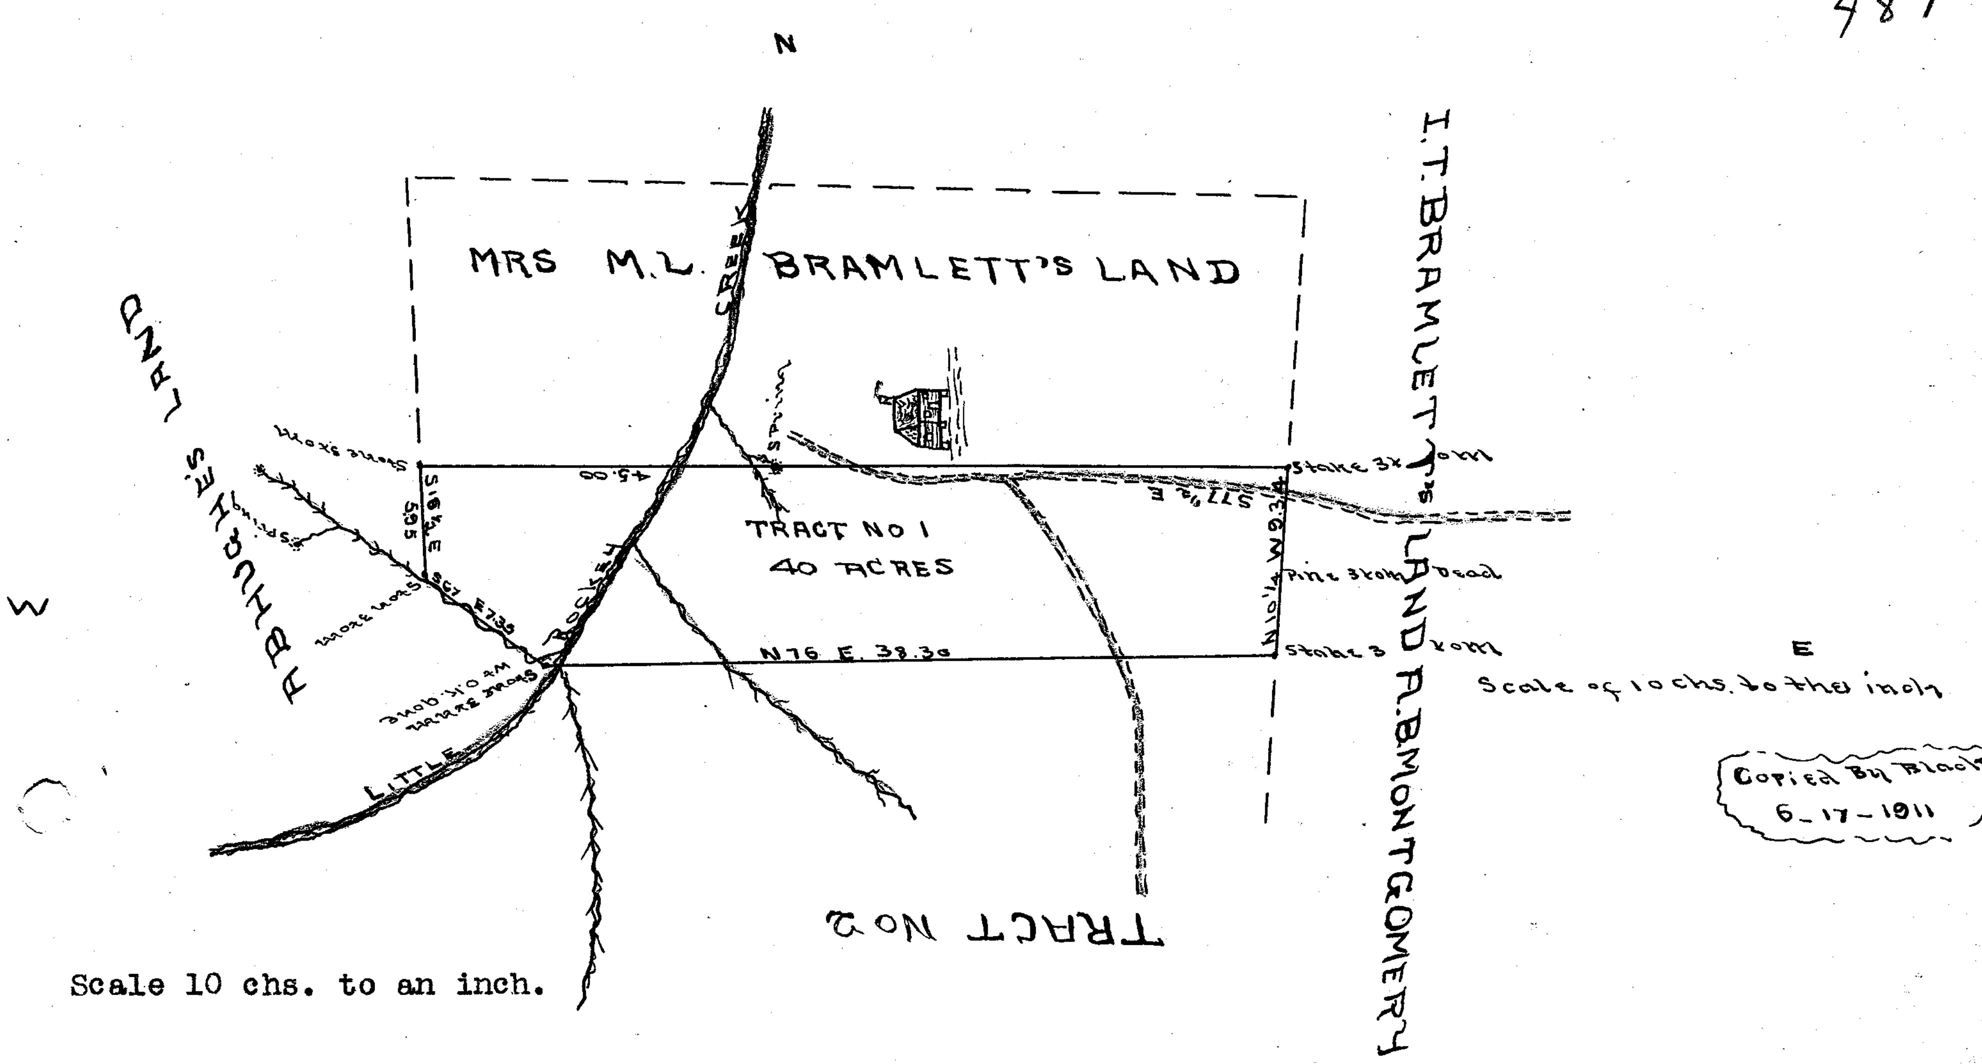

Scale 10 chs. to an inch.

The State of South Carolina,
County of Greenville.
We, J.N. Southern, J.P. Goodwin and Henry Stroud, Commissioners choosen in accordance with the last Will and Testament of Armstead King, late of Greenville County, deceased, to partition a certain tract of land belonging to the Estate of said deceased, and containing One hundred and twenty (120) acres, situate on Little Rockey Creek of Enoree River in the County and State aforesaid, have had said land divided in three equal tracts of forty acres each, and appraise each tract at $480. or the whole at $1440. And in accordance with said last will and Testament, the share of each heir has been drawn for and assigned as follows: To Mrs. M.L. Bramlett, Tract No. 1 To Mrs. Martha Thackston Tract No. 2, and to Mrs, Caroline Walker Tract No. 3. The above tract represents tract No. 1, or the tract drawn by Mrs. M.L. Bramlett.
Surveyed and divided the first day of ~~M~~ September 1891.

J.N. Southern D.S.)
J.P. Goodwin)
H.T. Stroud) Commissioners
Recorded June 17, 1911. Copied by Bates and Black)