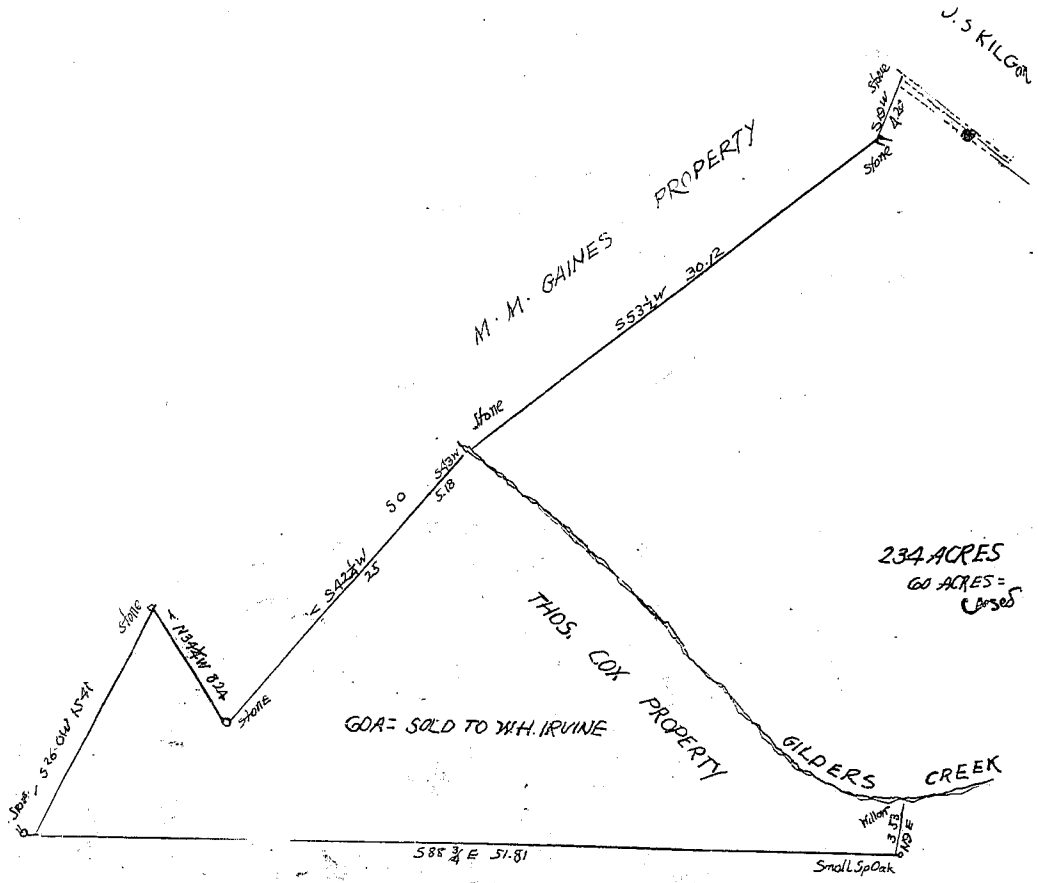

PROPERTY OF
MR. & MRS. J. M. KILGORE
GREENVILLE CO S. C.
Scale 1"=6Ch
Nov 1916

To

JOB 277-1

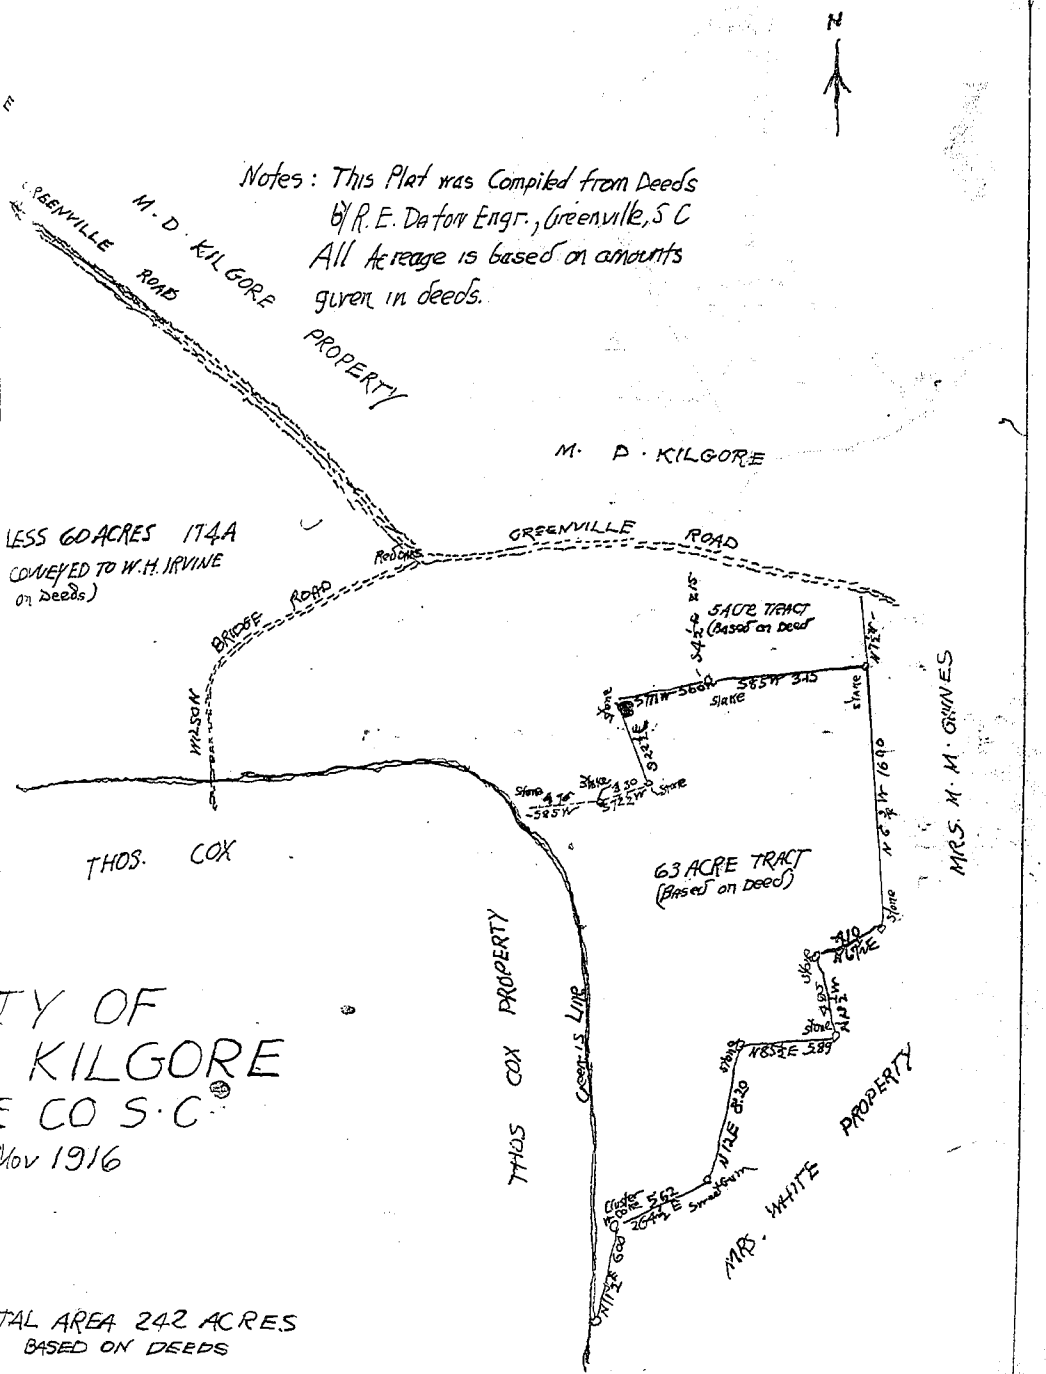

TOTAL AREA 242 ACRES
BASED ON DEEDS

BAD COPY