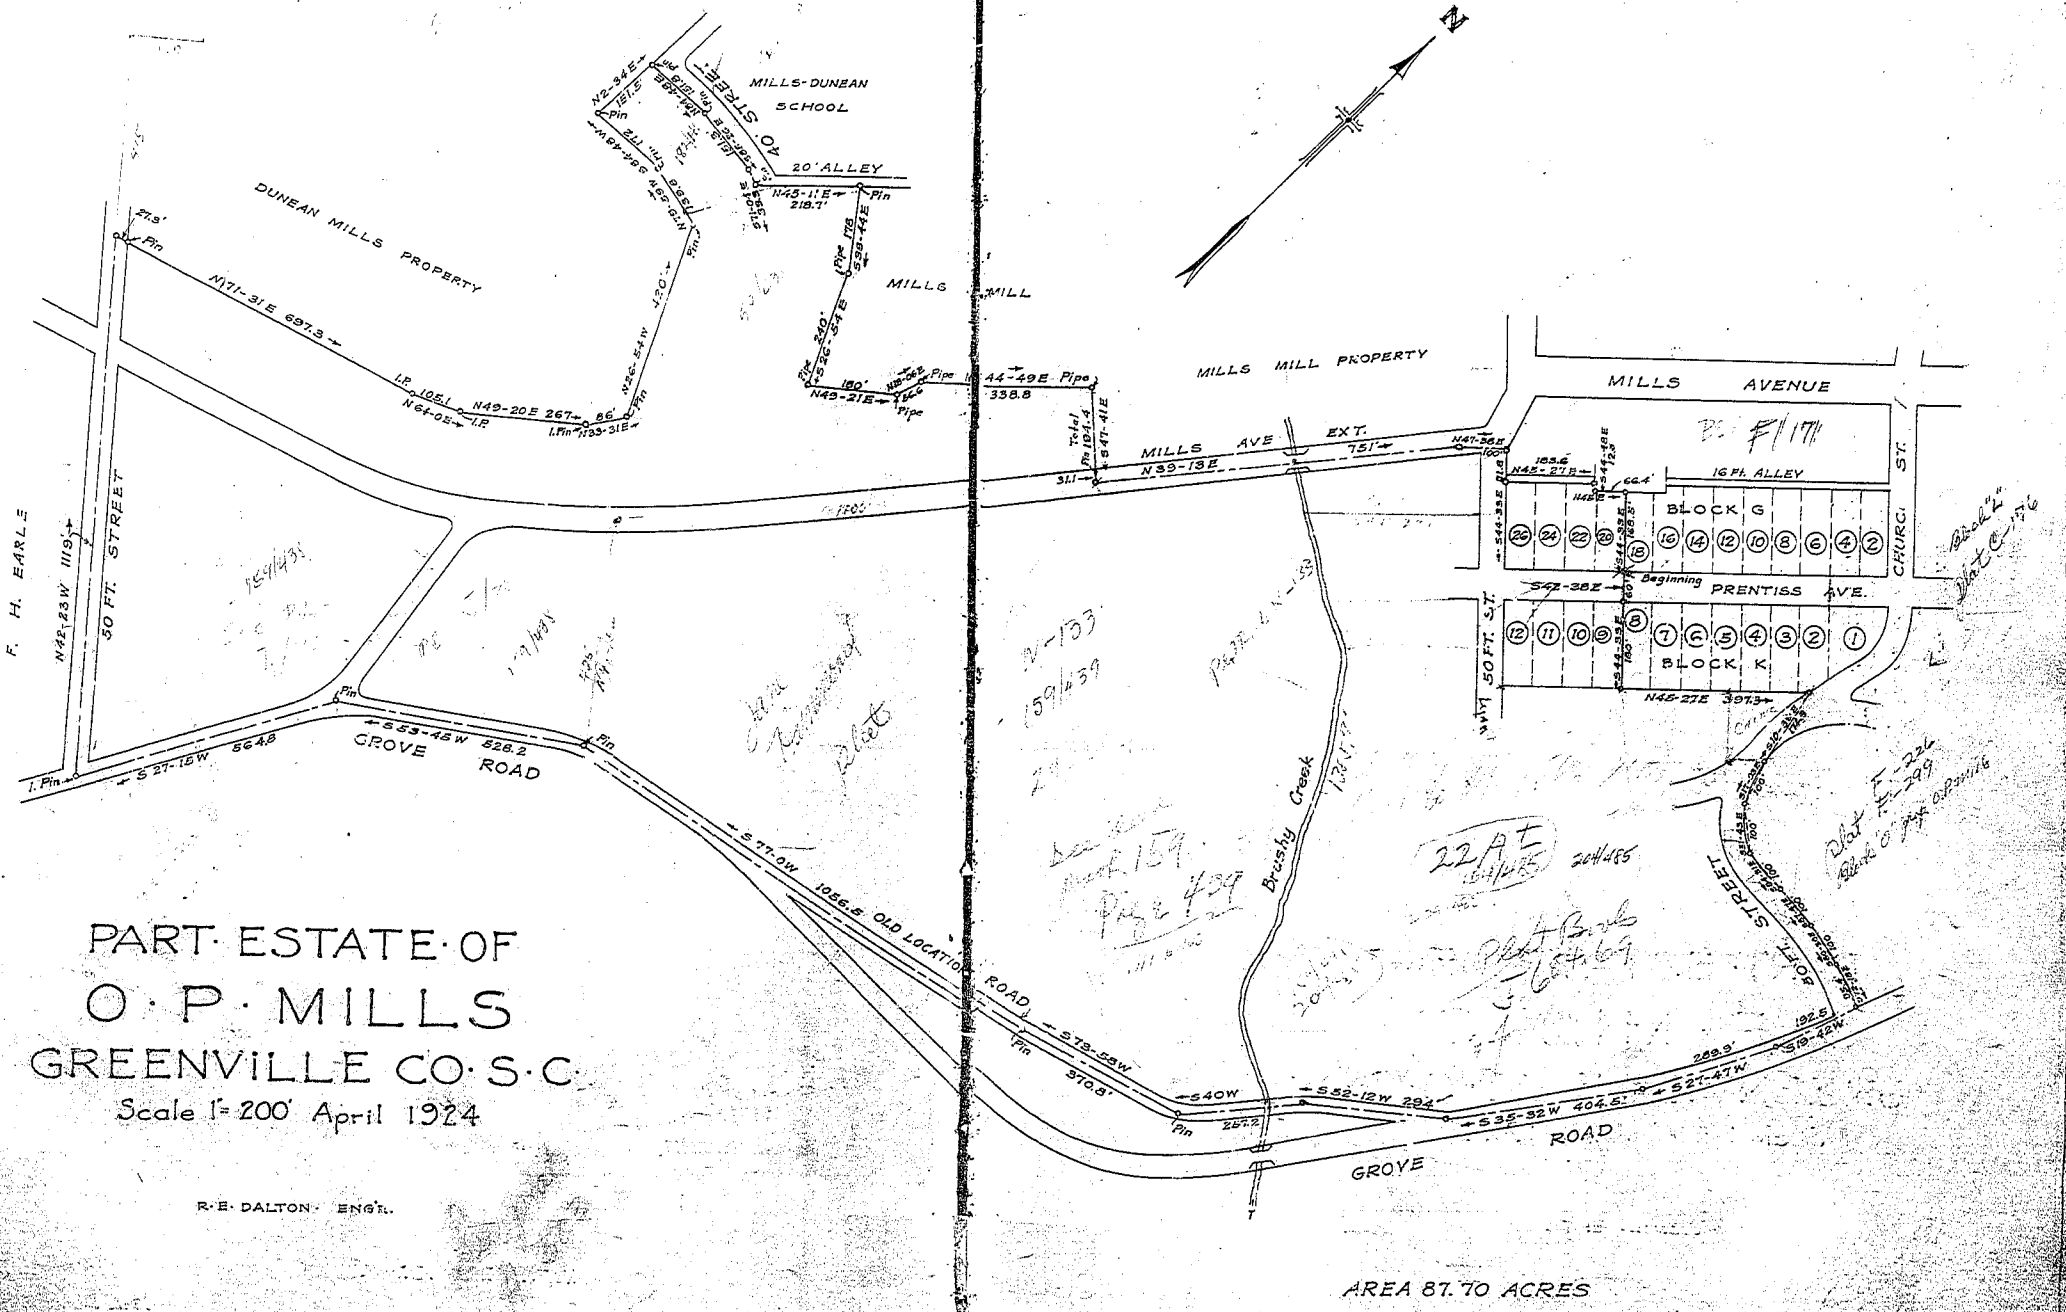

Recorded April 26, 1924 by Kay. Bee

BAD COPY