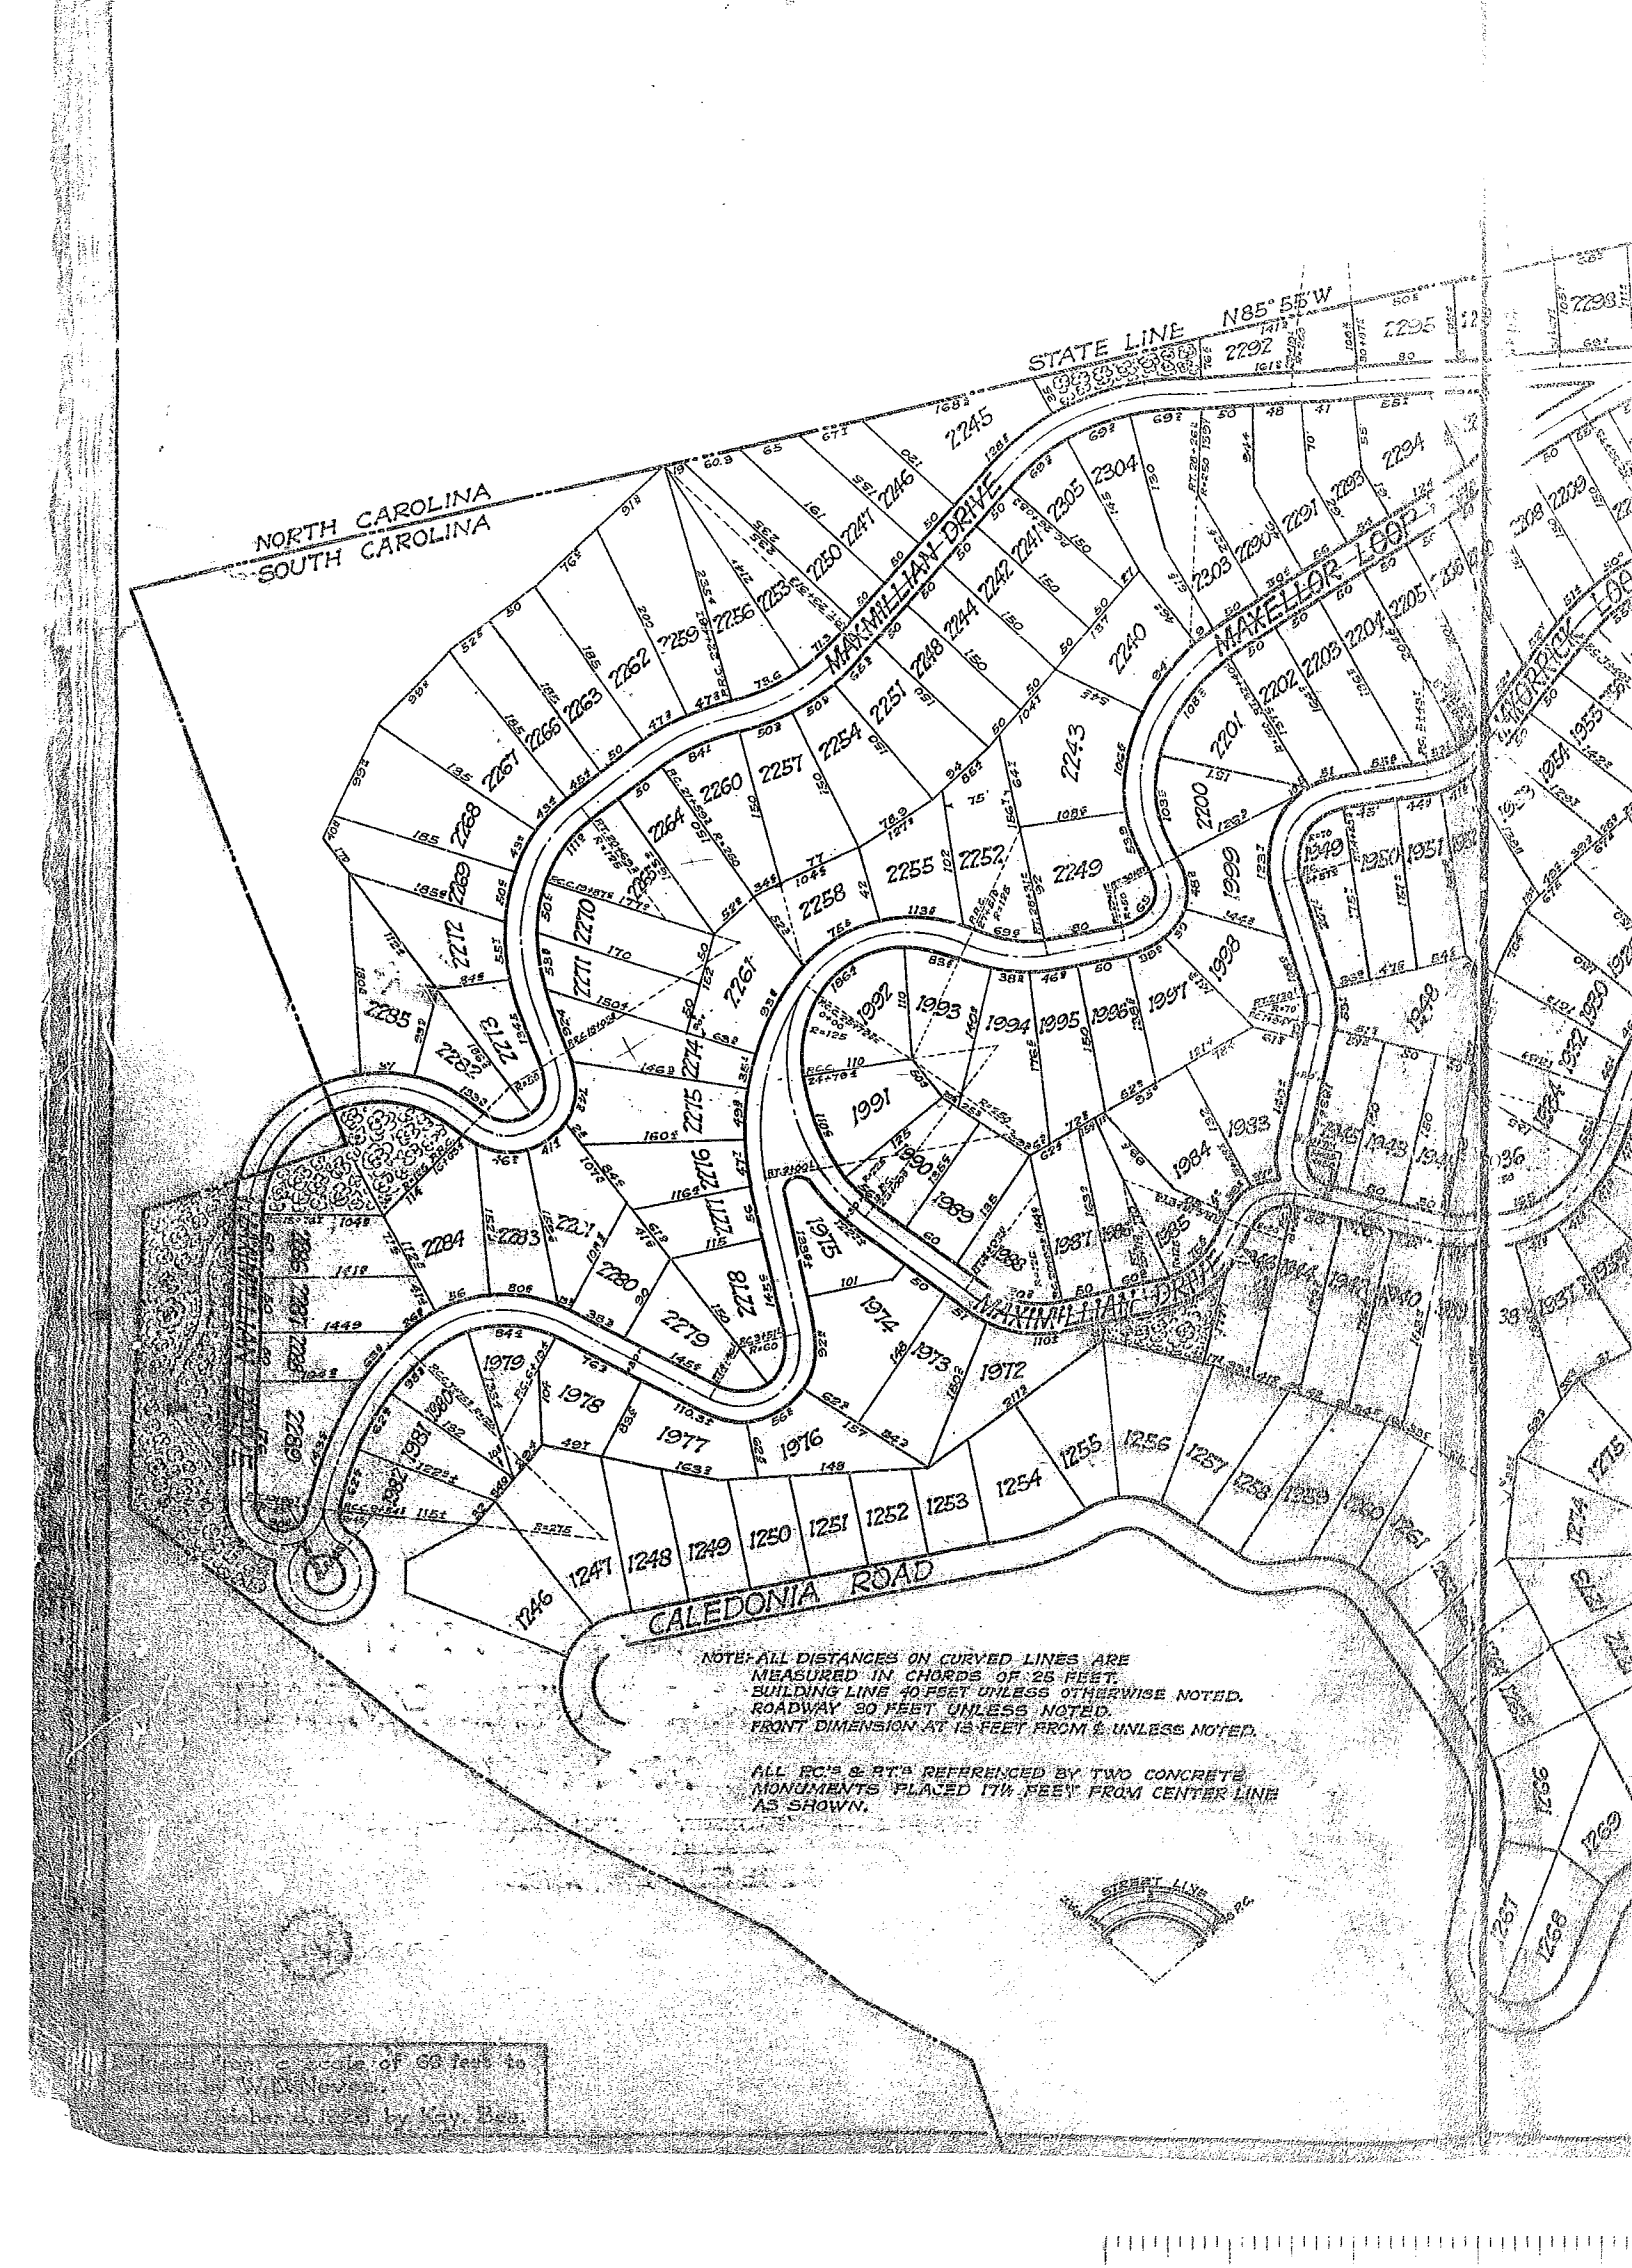
STATE LINE N85° 58'W
NORTH CAROLINA
SOUTH CAROLINA
MAXWELLIAN DRIVE
MAXWELLIAN DRIVE
MAXWELLIAN DRIVE
MAXWELLIAN DRIVE
CALEDONIA ROAD
NOTE: ALL DISTANCES ON CURVED LINES ARE MEASURED IN CHORDS OF 25 FEET.
BUILDING LINE 40 FEET UNLESS OTHERWISE NOTED.
ROADWAY 30 FEET UNLESS NOTED.
FRONT DIMENSION AT 13 FEET FROM ℄ UNLESS NOTED.
ALL P.C.'S & P.T.'S REFERENCED BY TWO CONCRETE MONUMENTS PLACED 17½ FEET FROM CENTER LINE AS SHOWN.
STREET LINE
Scale of 66 feet to 1 Inch
Surveyed by Kay Bros.

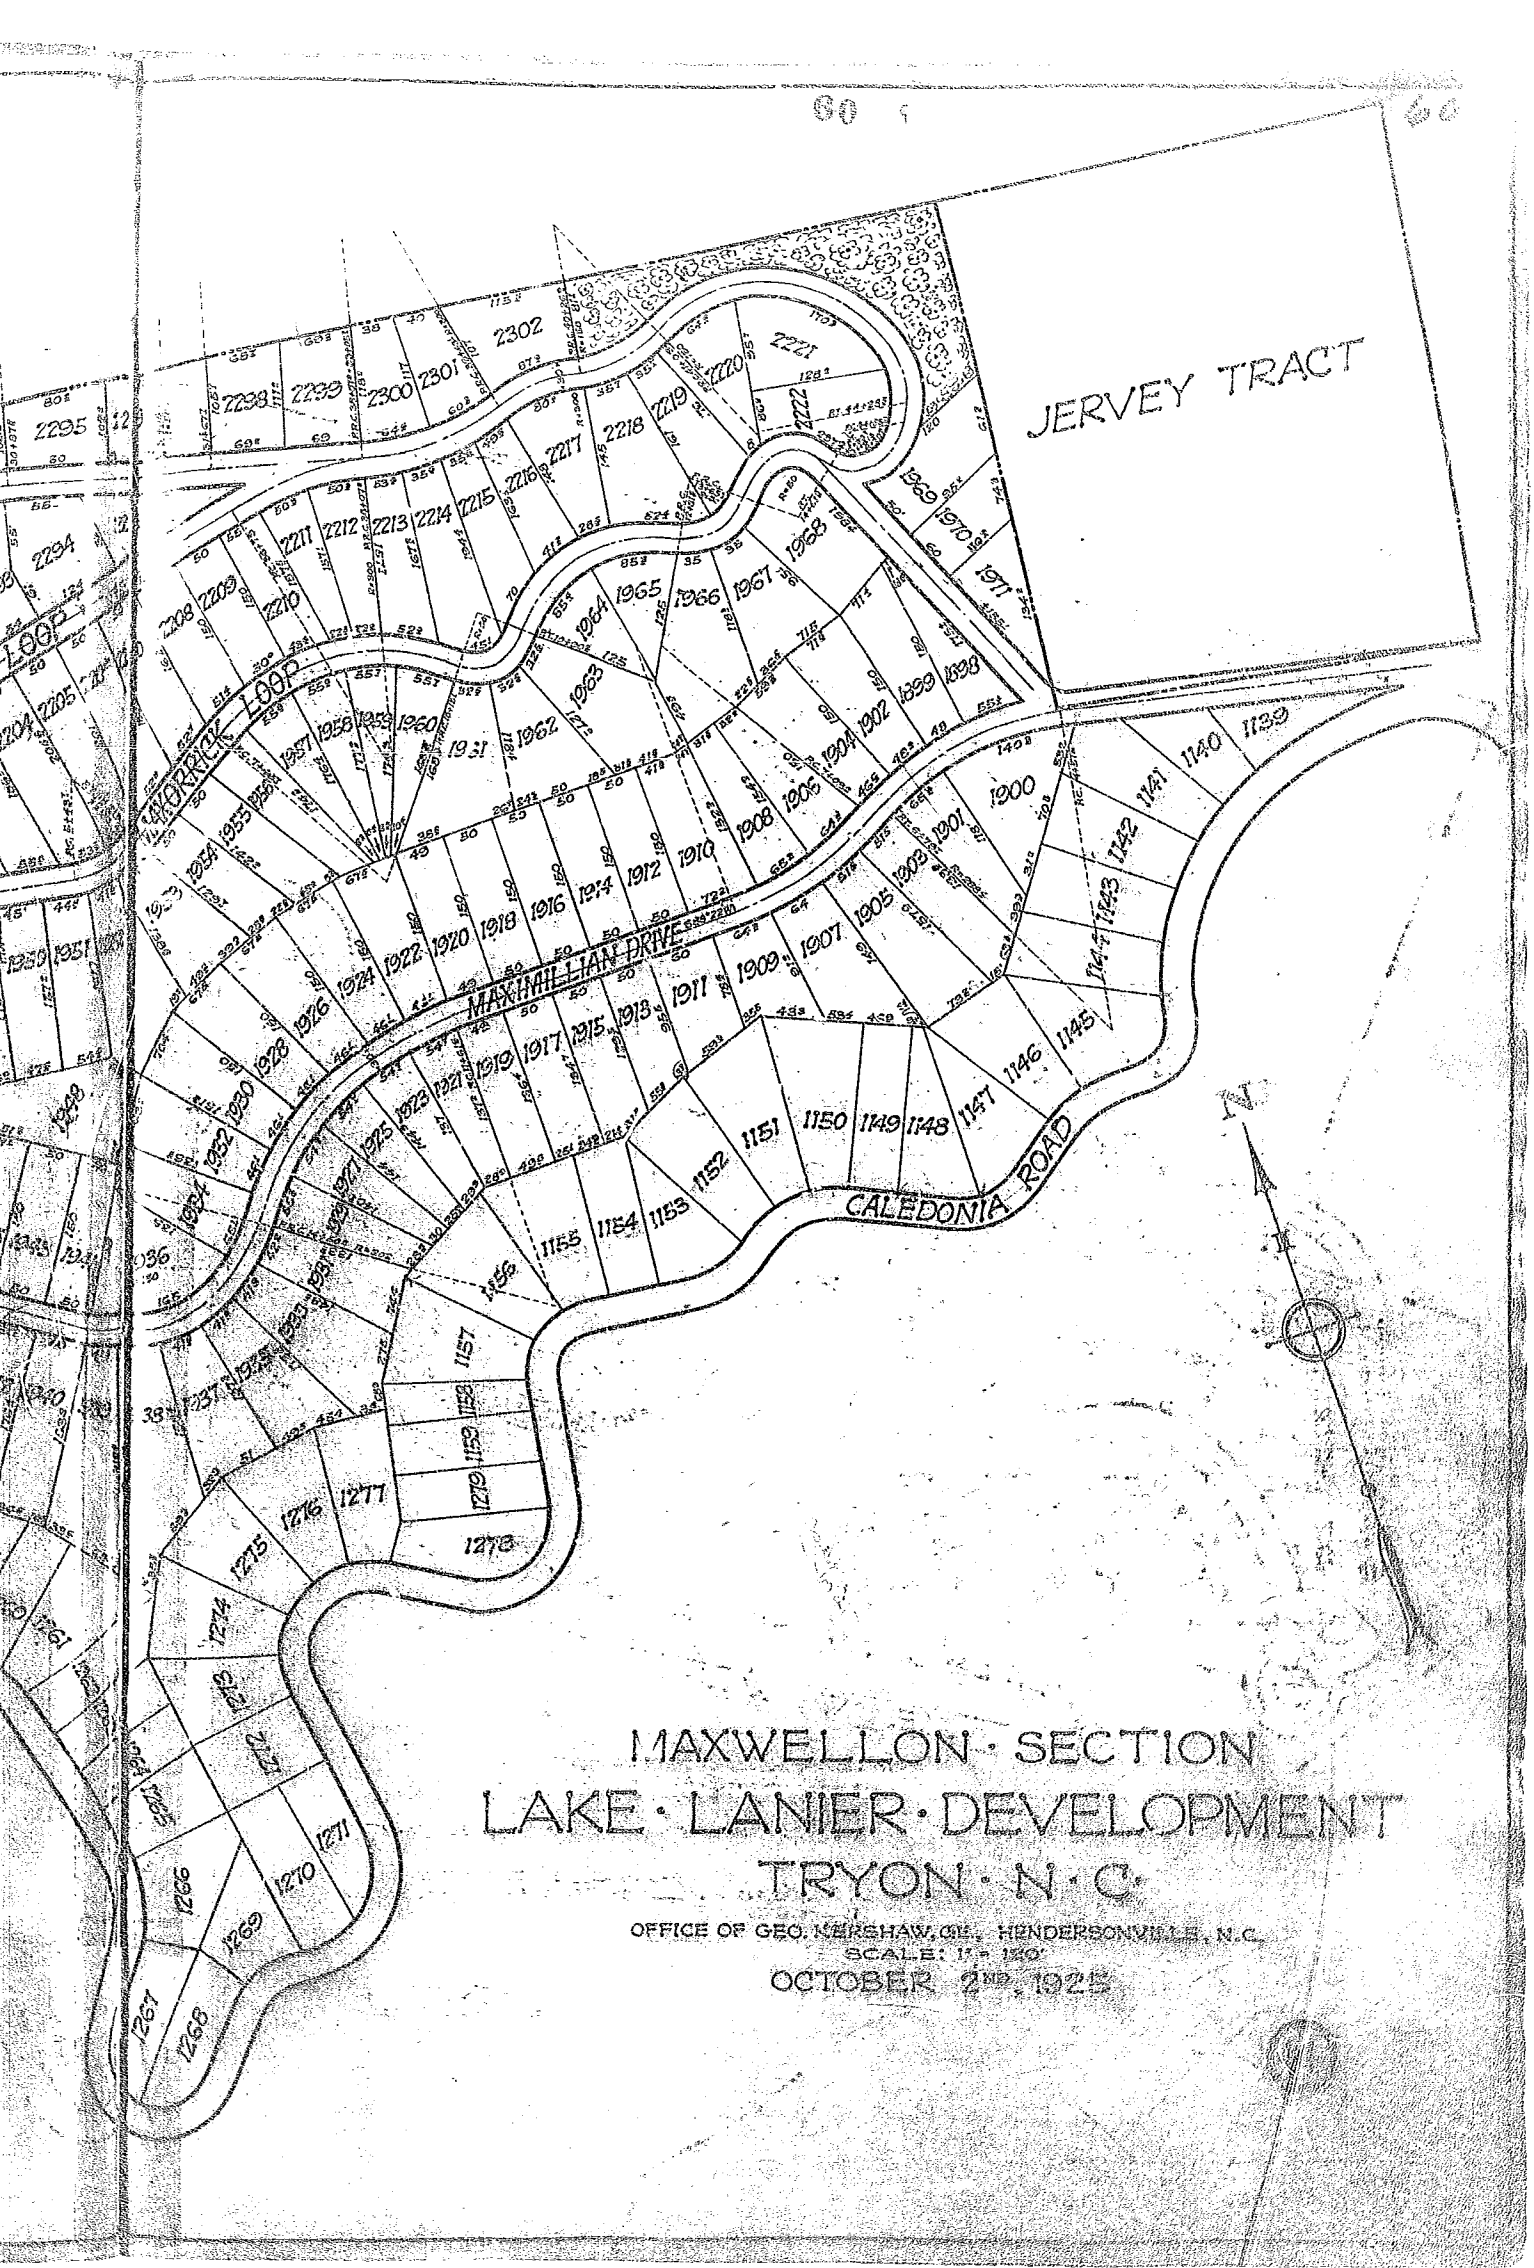

MAXWELLON · SECTION
LAKE · LANIER · DEVELOPMENT
TRYON · N · C.

OFFICE OF GEO. KERSHAW, C.E., HENDERSONVILLE, N.C.

SCALE: 1" = 100'

OCTOBER 2ND, 1925