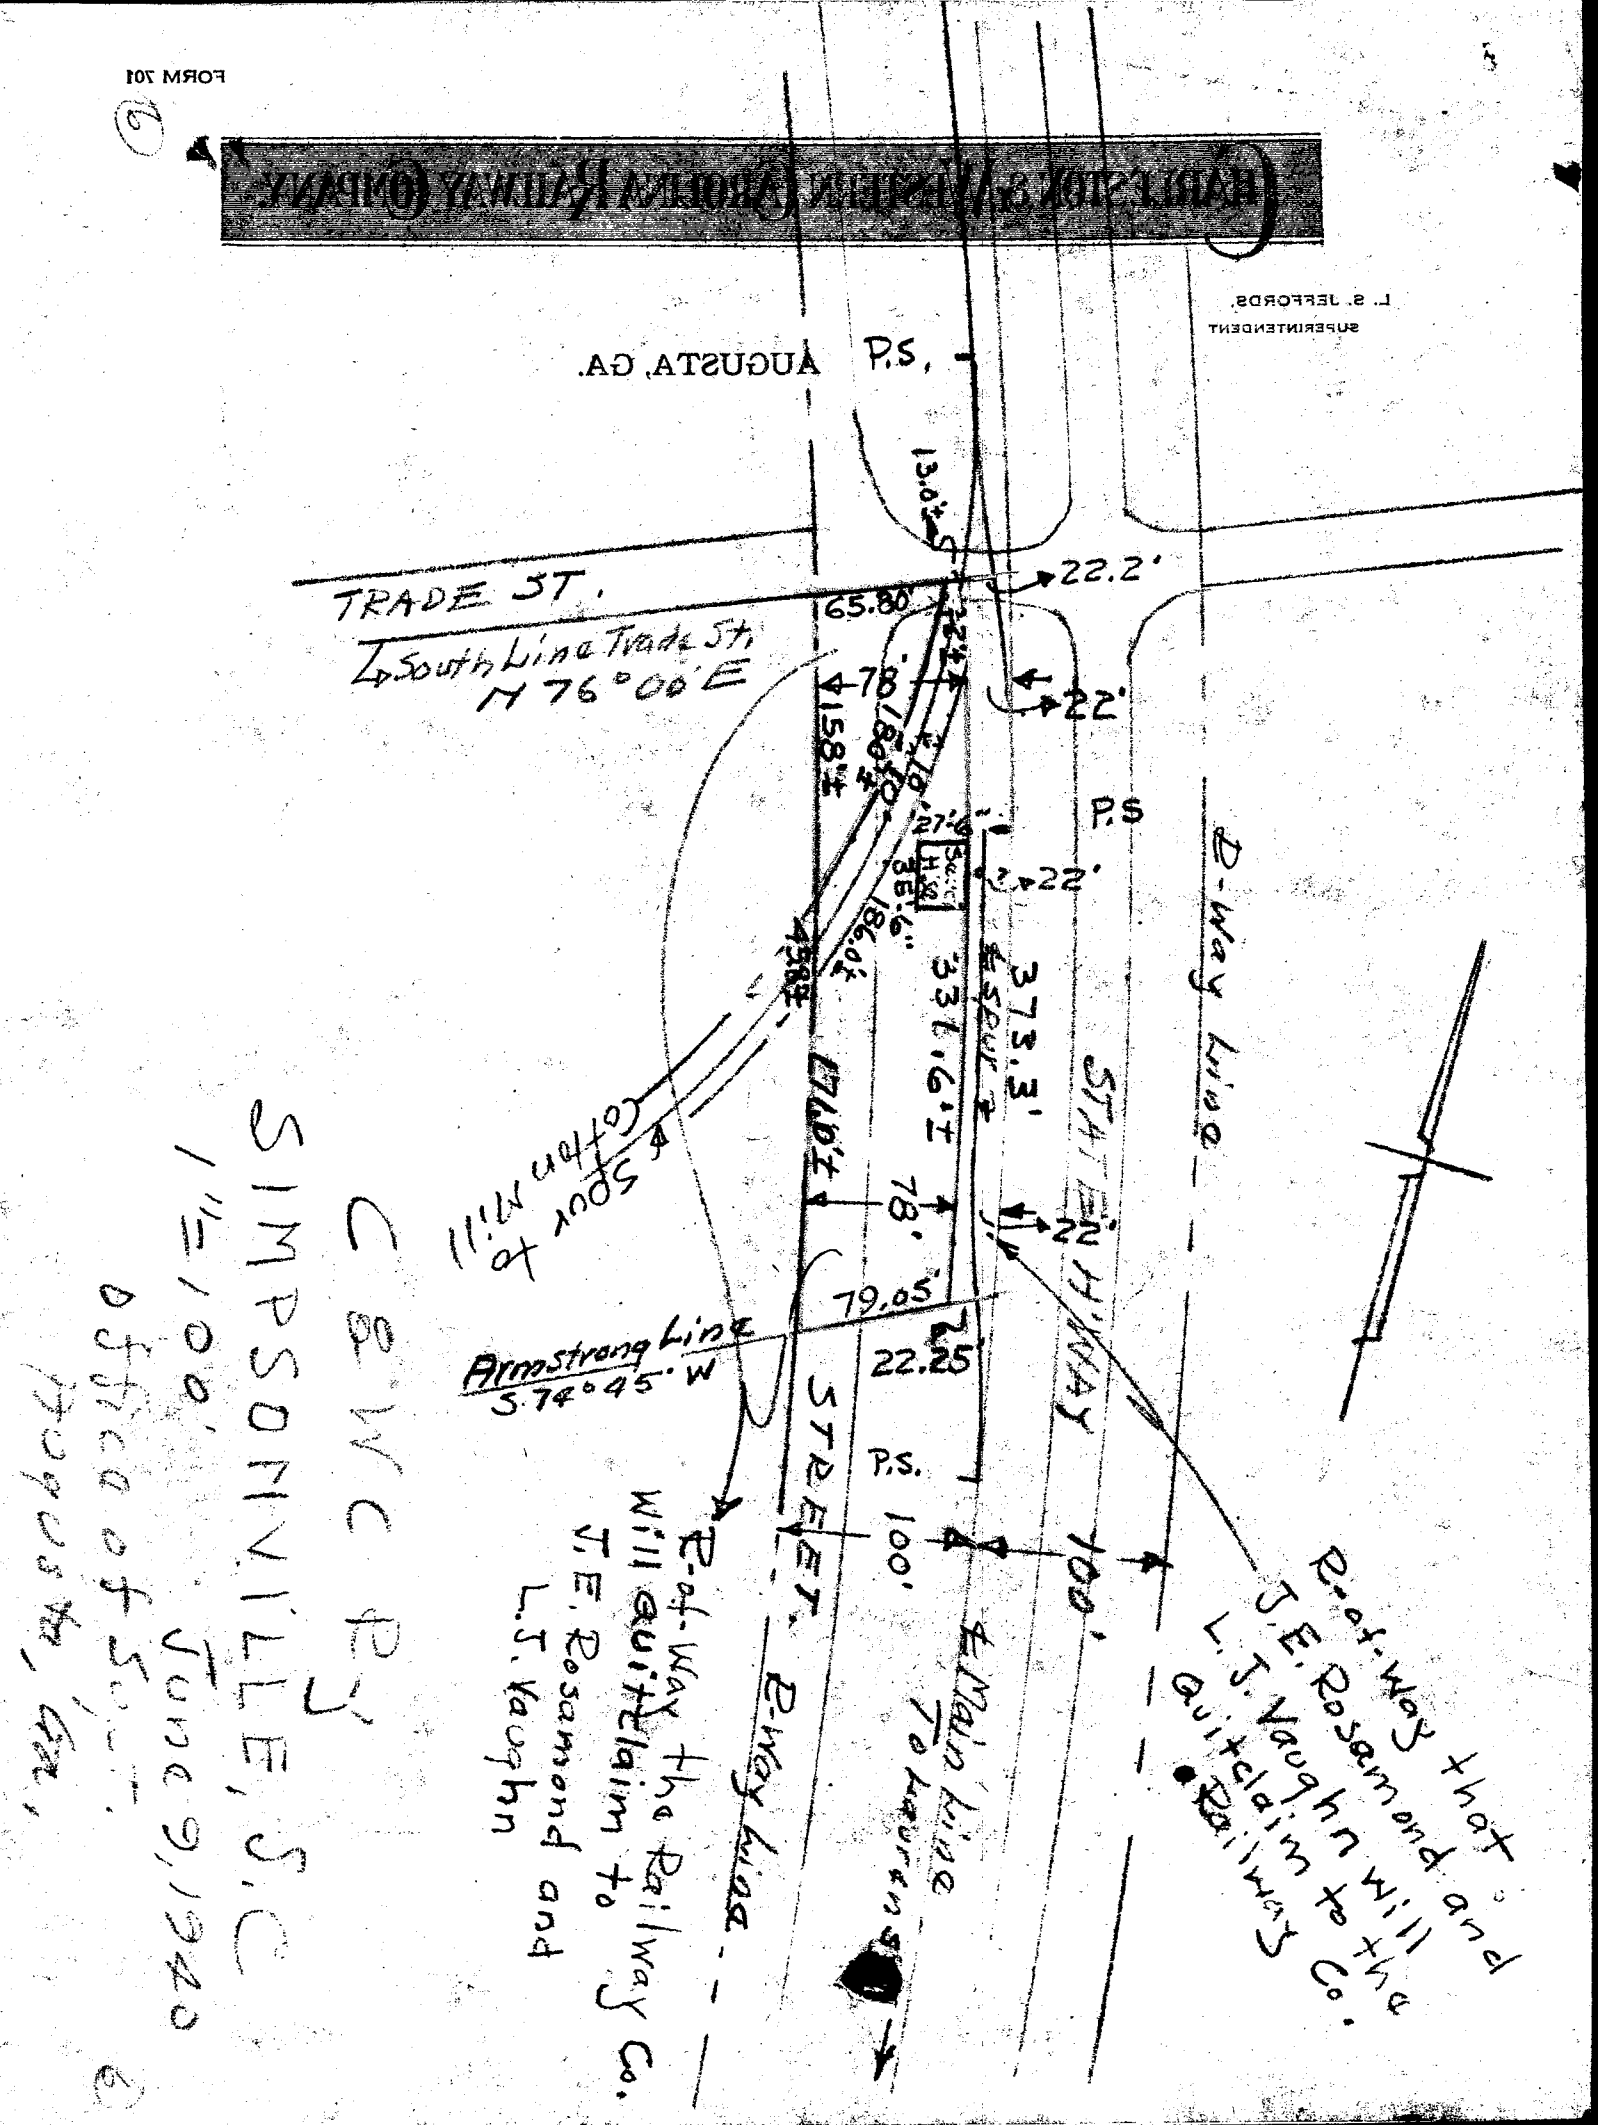

FORM 701
CHARLESTON & WESTERN CAROLINA RAILWAY COMPANY
L. S. JEFFORDS, SUPERINTENDENT
AUGUSTA, GA.
P.S.
13.0'±
22.2'
TRADE ST.
65.80'
South Line Trade St.
N 76°00' E
78'
22'
158'±
27'-6"
P.S
22'
186.0'±
331.6'±
373.3'
Spur
R-Way Line
STATE H'WAY
Cotton Mill
Spur to
78'
22'
79.05'
Armstrong Line
S 74°45' W
22.25'
STREET
P.S.
100'
100'
R-of-Way that
J.E. Rosamond and
L.J. Vaughn will
Quitclaim to the
Railway Co.
R-of-Way the Railway Co.
Will Quitclaim to
J.E. Rosamond and
L.J. Vaughn
R-Way Line
Main Line
To Laurens
C & WC Ry
SIMPSONVILLE, S.C
1"=100'
June 9, 1940
office of Supt.
Augusta, Ga.