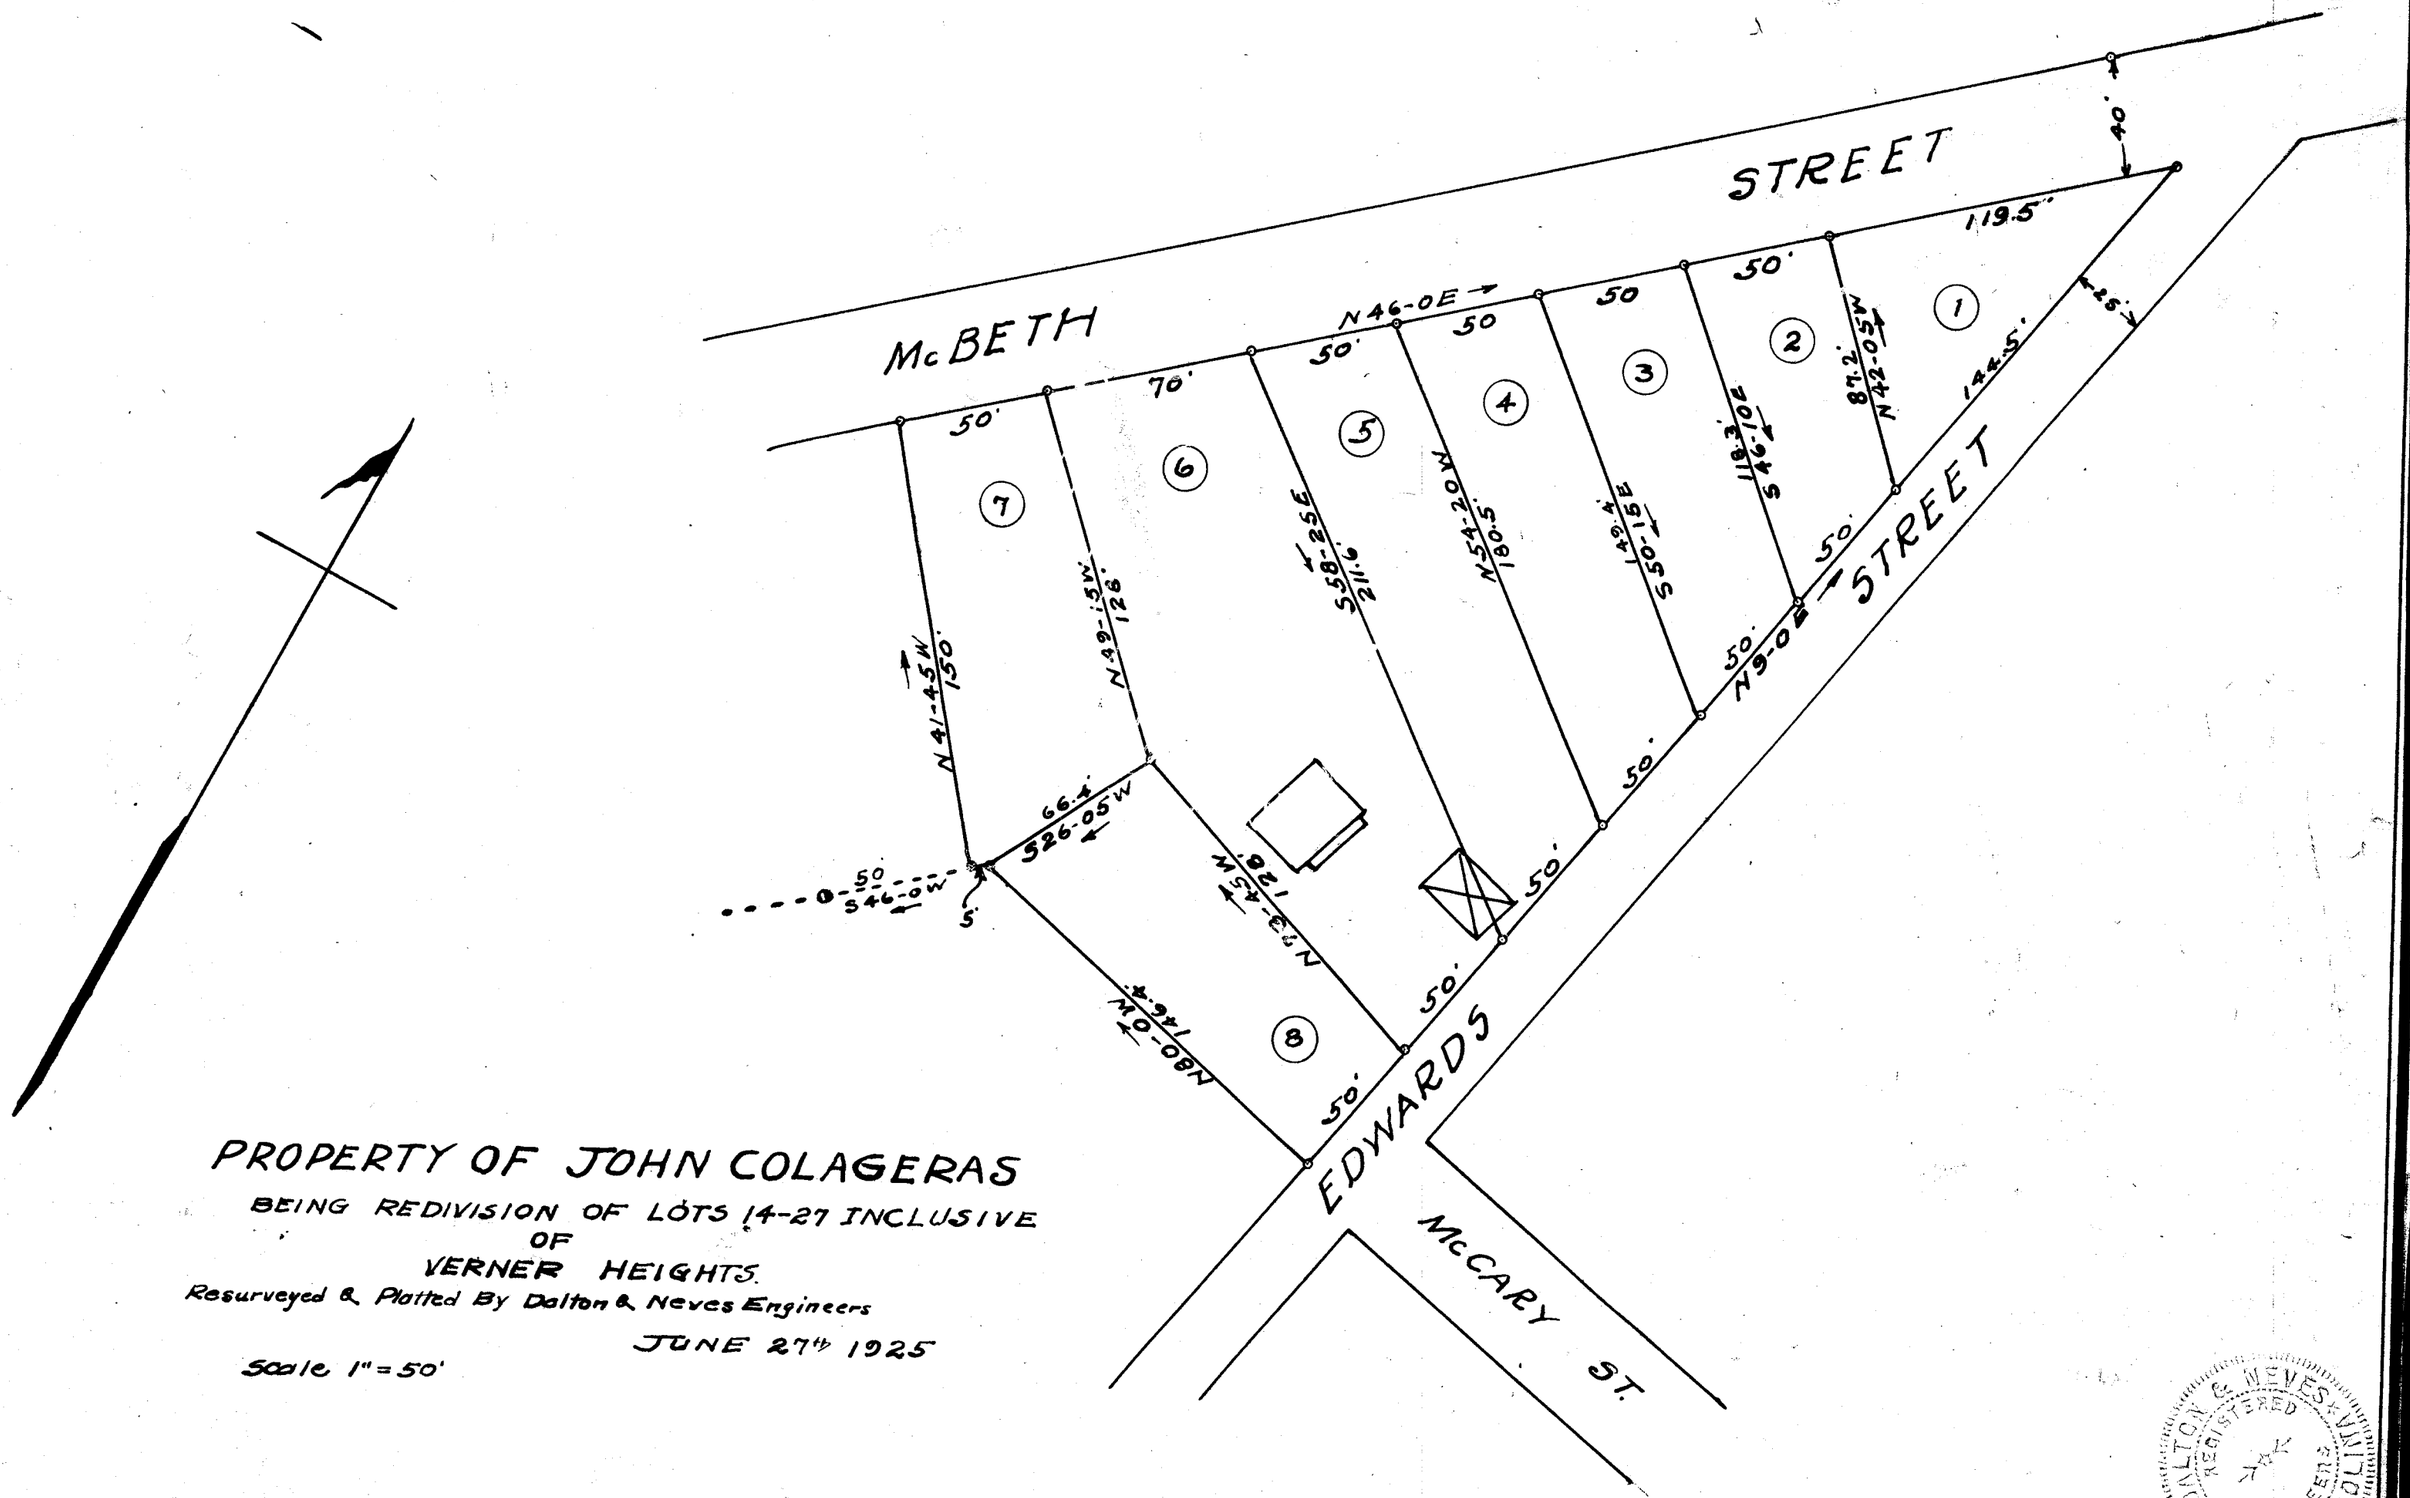

PROPERTY OF JOHN COLAGERAS

BEING REDIVISION OF LOTS 14-27 INCLUSIVE
OF
VERNER HEIGHTS.

Resurveyed & Platted By Dalton & Neves Engineers

JUNE 27th 1925

Scale 1" = 50'

NOTE BOOK "W" P. 29.

DALTON & NEVES REGISTERED ENGINEERS SUDBURY, ONTARIO