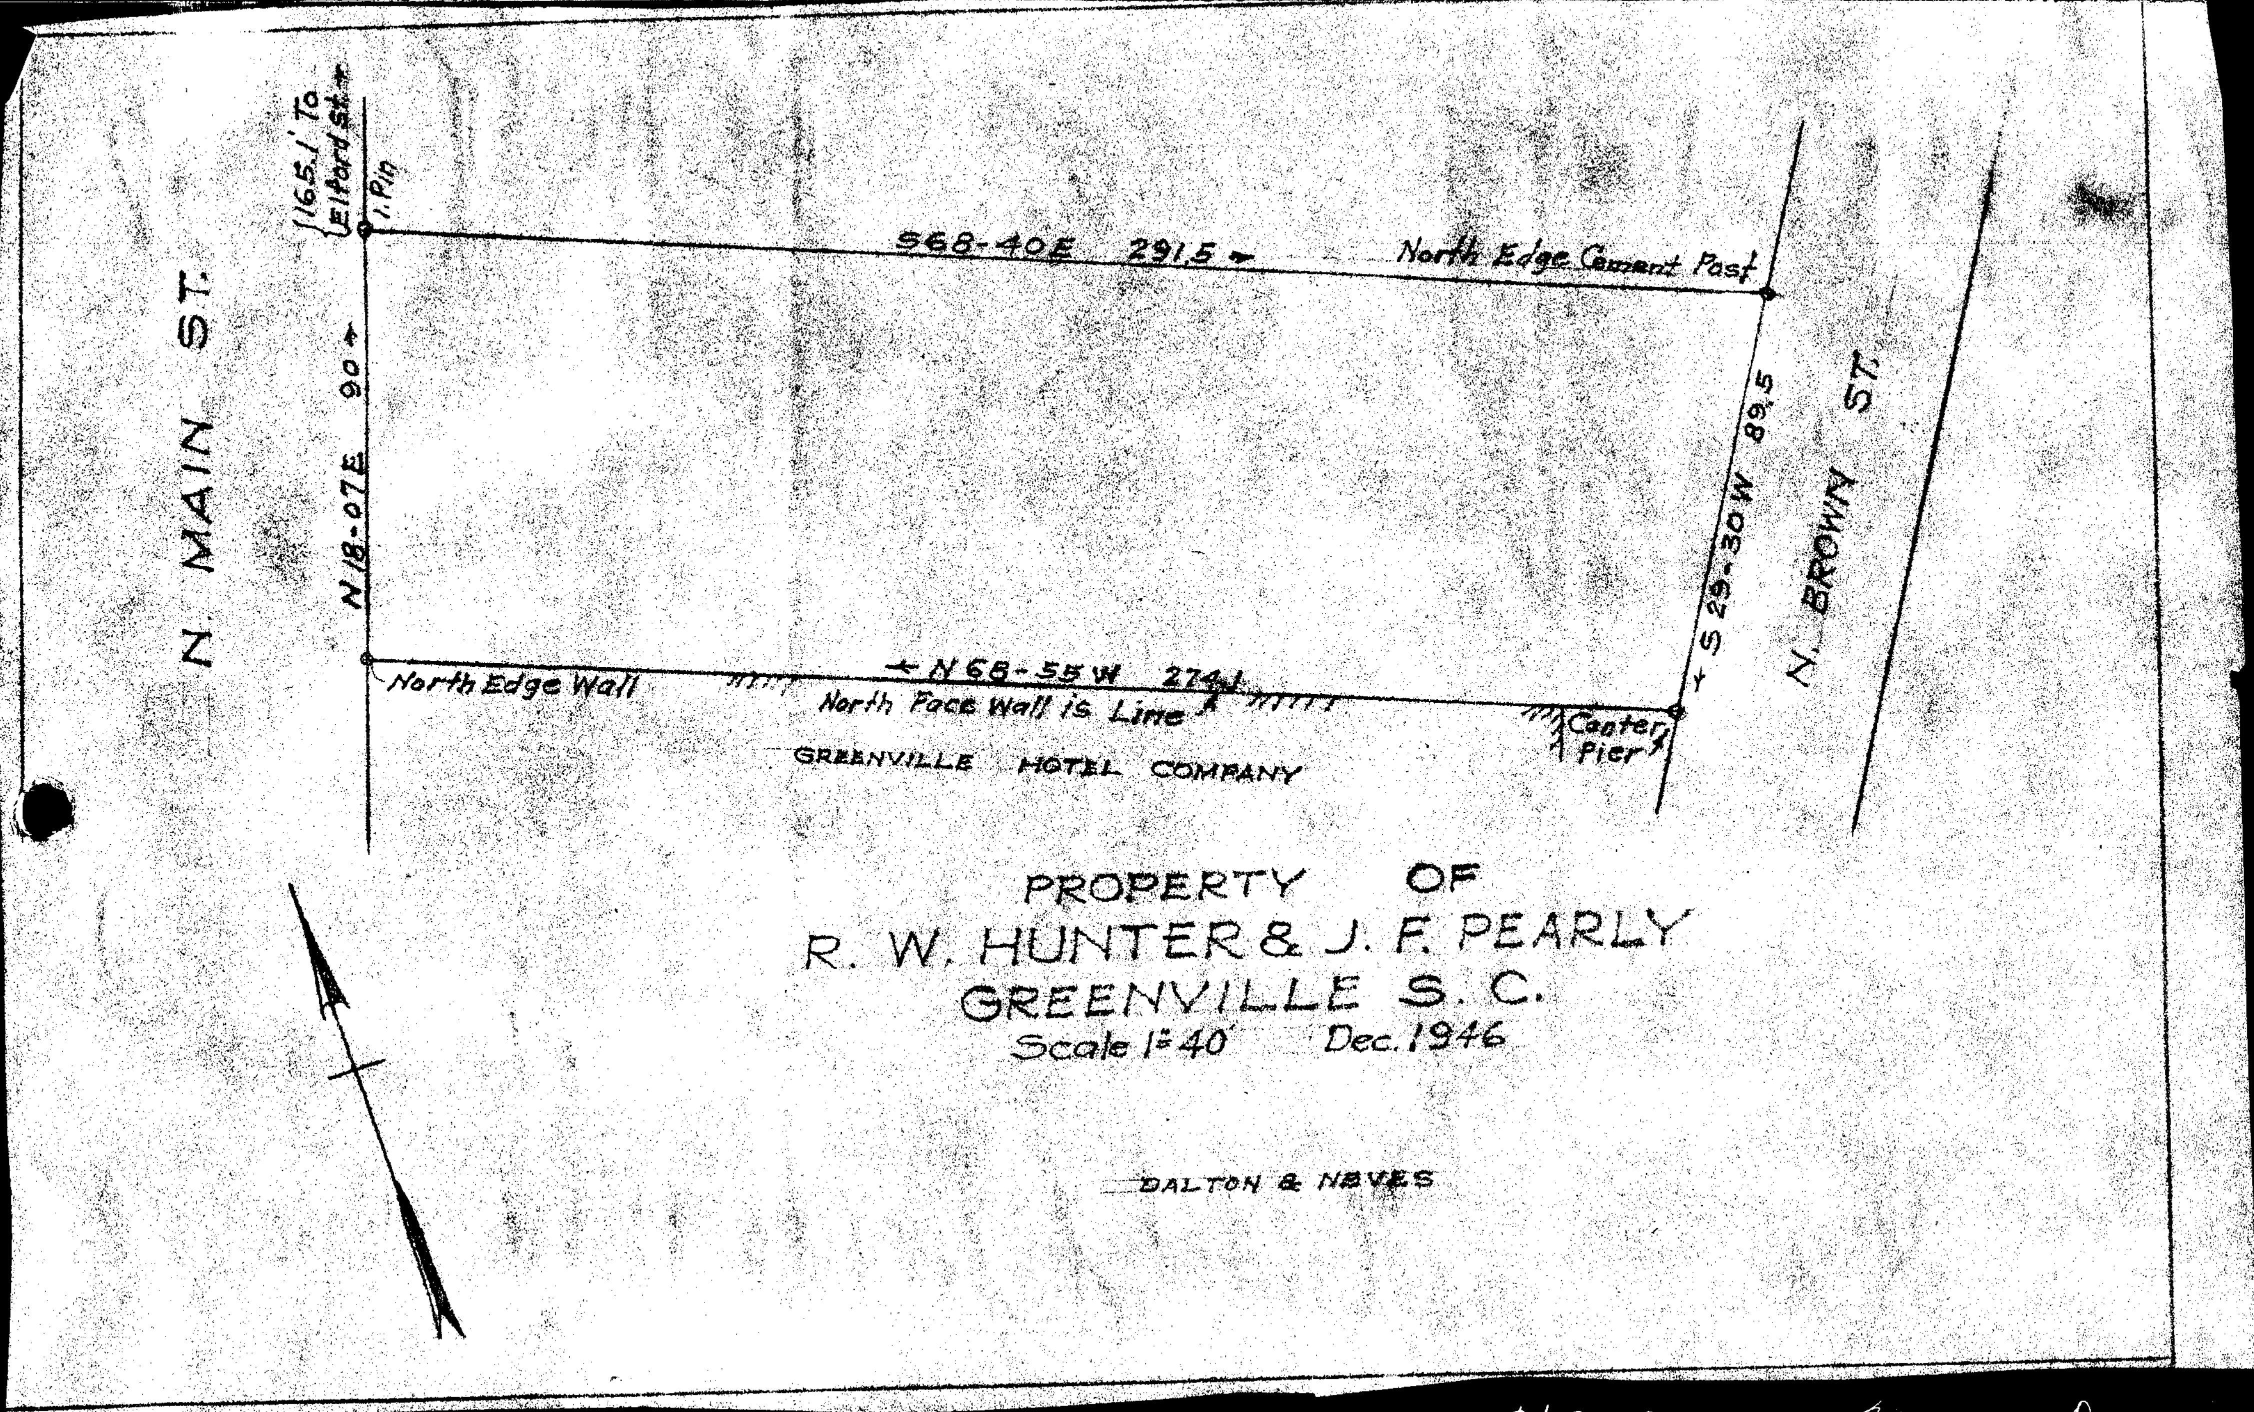

PROPERTY OF
R. W. HUNTER & J. F. PEARLY
GREENVILLE S. C.
Scale 1"=40' Dec. 1946

DALTON & NEVES

21909 Filed This 30 day of Dec 19 46.
And Recorded in Vol. Q Page 65 at M
Ollie Farnsworth
Register Mesne Conveyance Greenville County, S.C.

65

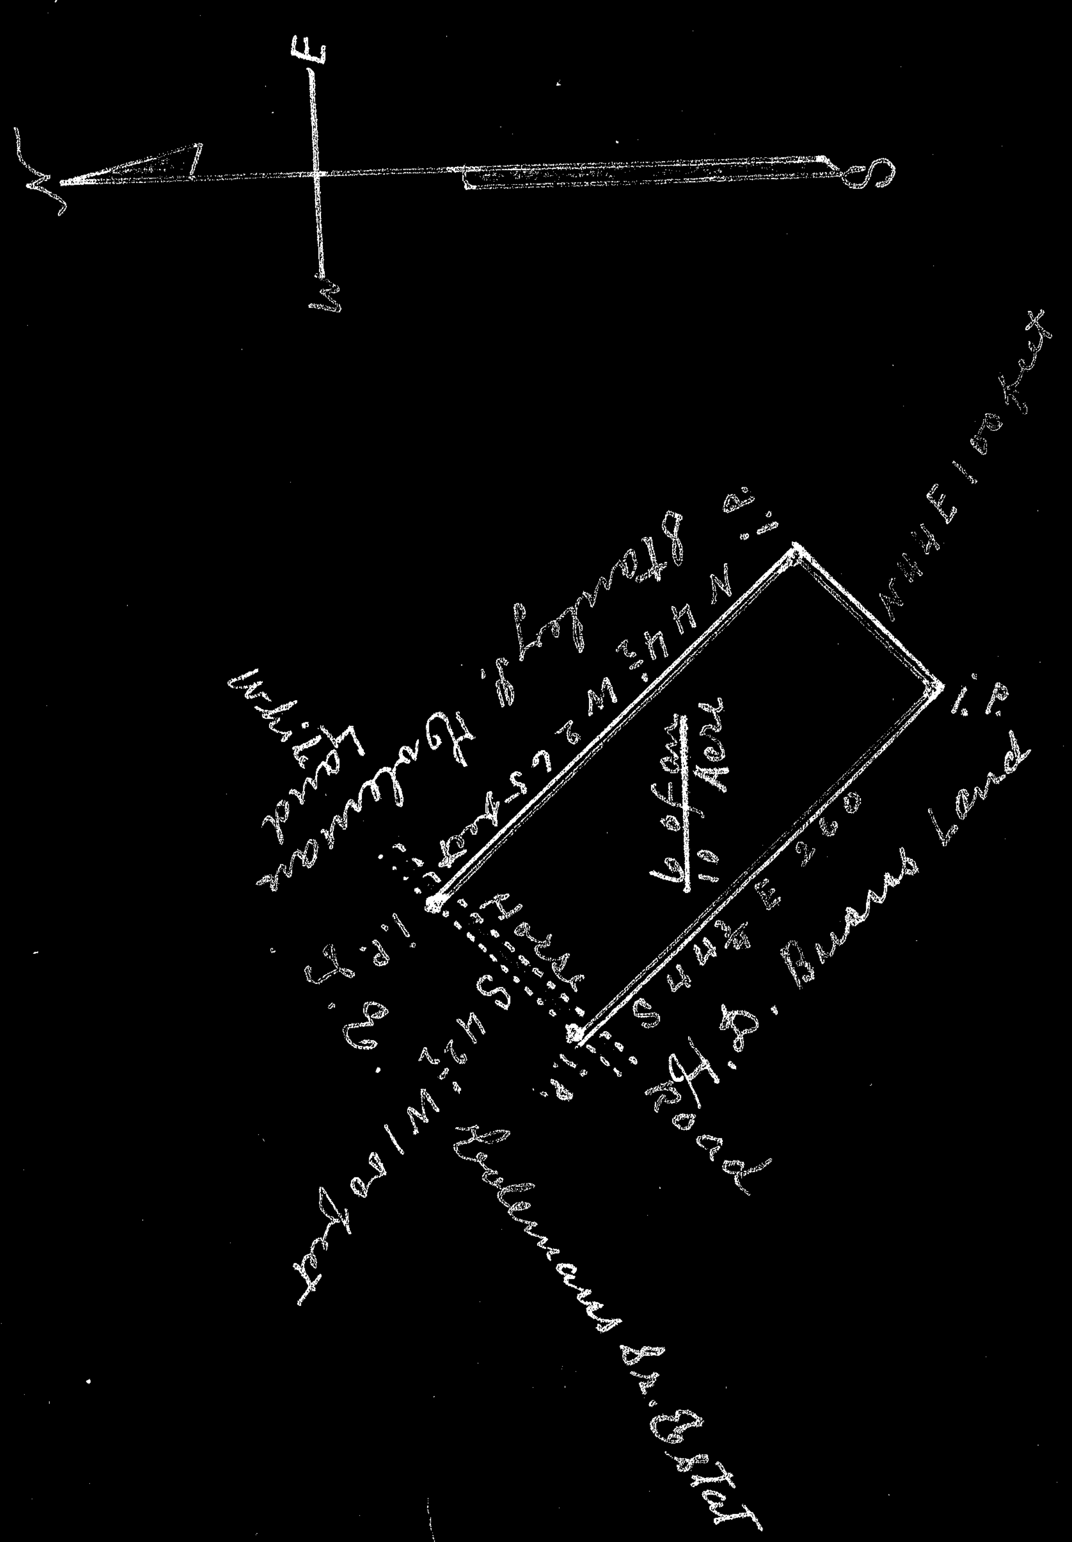

Scale of 100 feet to 1 inch

South Carolina
Greenville County

By the request of Stanley J. Holeman I have surveyed the above lot for Ebenezer Baptist Church Surveyed November 1 1946 (1/6 of an Acre) W. A. Hester L.S.

4092 Filed This 11 day of Nov 19 46
And Recorded in Vol. Q Page at M
Register Mesne Conveyance Greenville County, S.C.