FILED
GREENVILLE CO. S. C.

FEB 22 10 11 AM 1949

OLLIE FARNSWORTH
R. M.C.

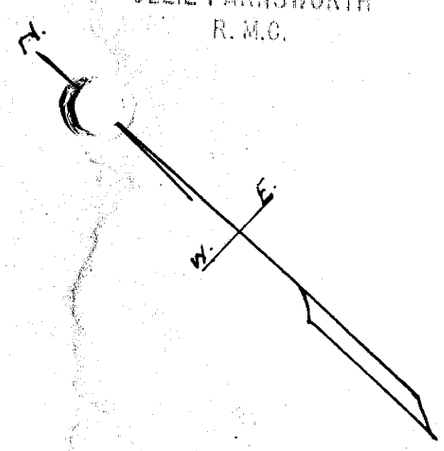

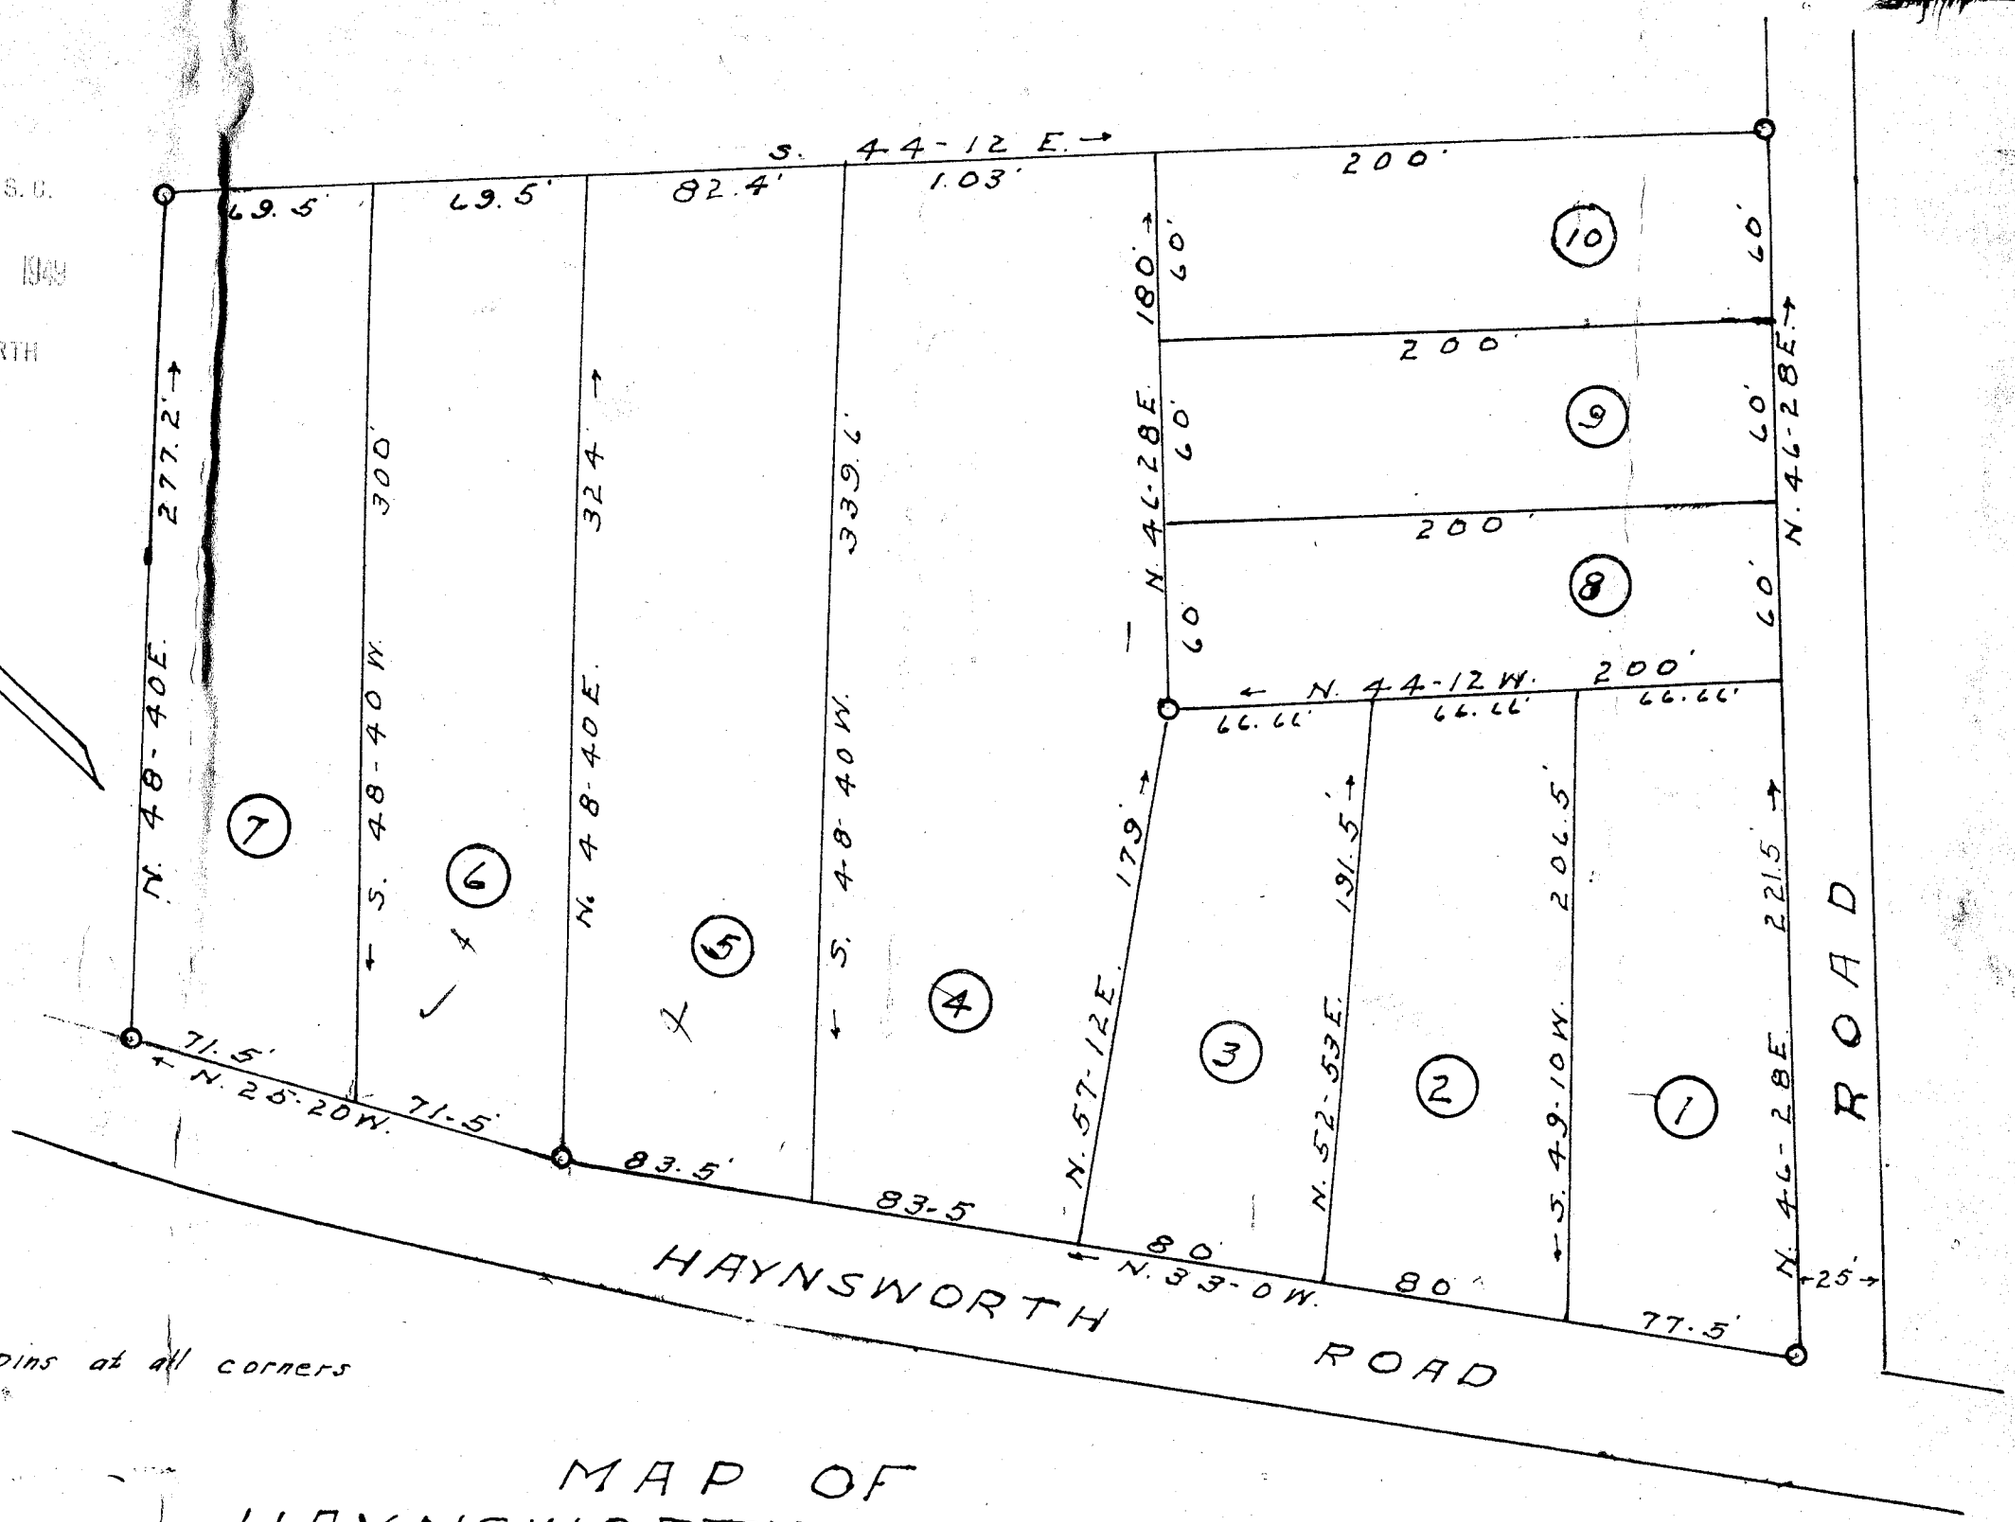

"NOTE" Iron pins at all corners

MAP OF HAYNSWORTH-HEIGHTS

PROPERTY OF

H. L. BAUMGARDNER & L. T. JONES

NEAR GREENVILLE S-C

Scale 1" = 60' ---------- Feb. 1949

W. J. Riddle. surveyor.

3974

FEB 22 1949

160
83.5
77.5
321.0

3974 Filed This 22 Day of Feb 19 49
And Recorded in Vol. 7 Page 65 at M.
Ollie Farnsworth
Register Mesne Conveyance Greenville County, S. C.