9 37 AM '51
ELLIS FARNSWORTH
R.M.C.

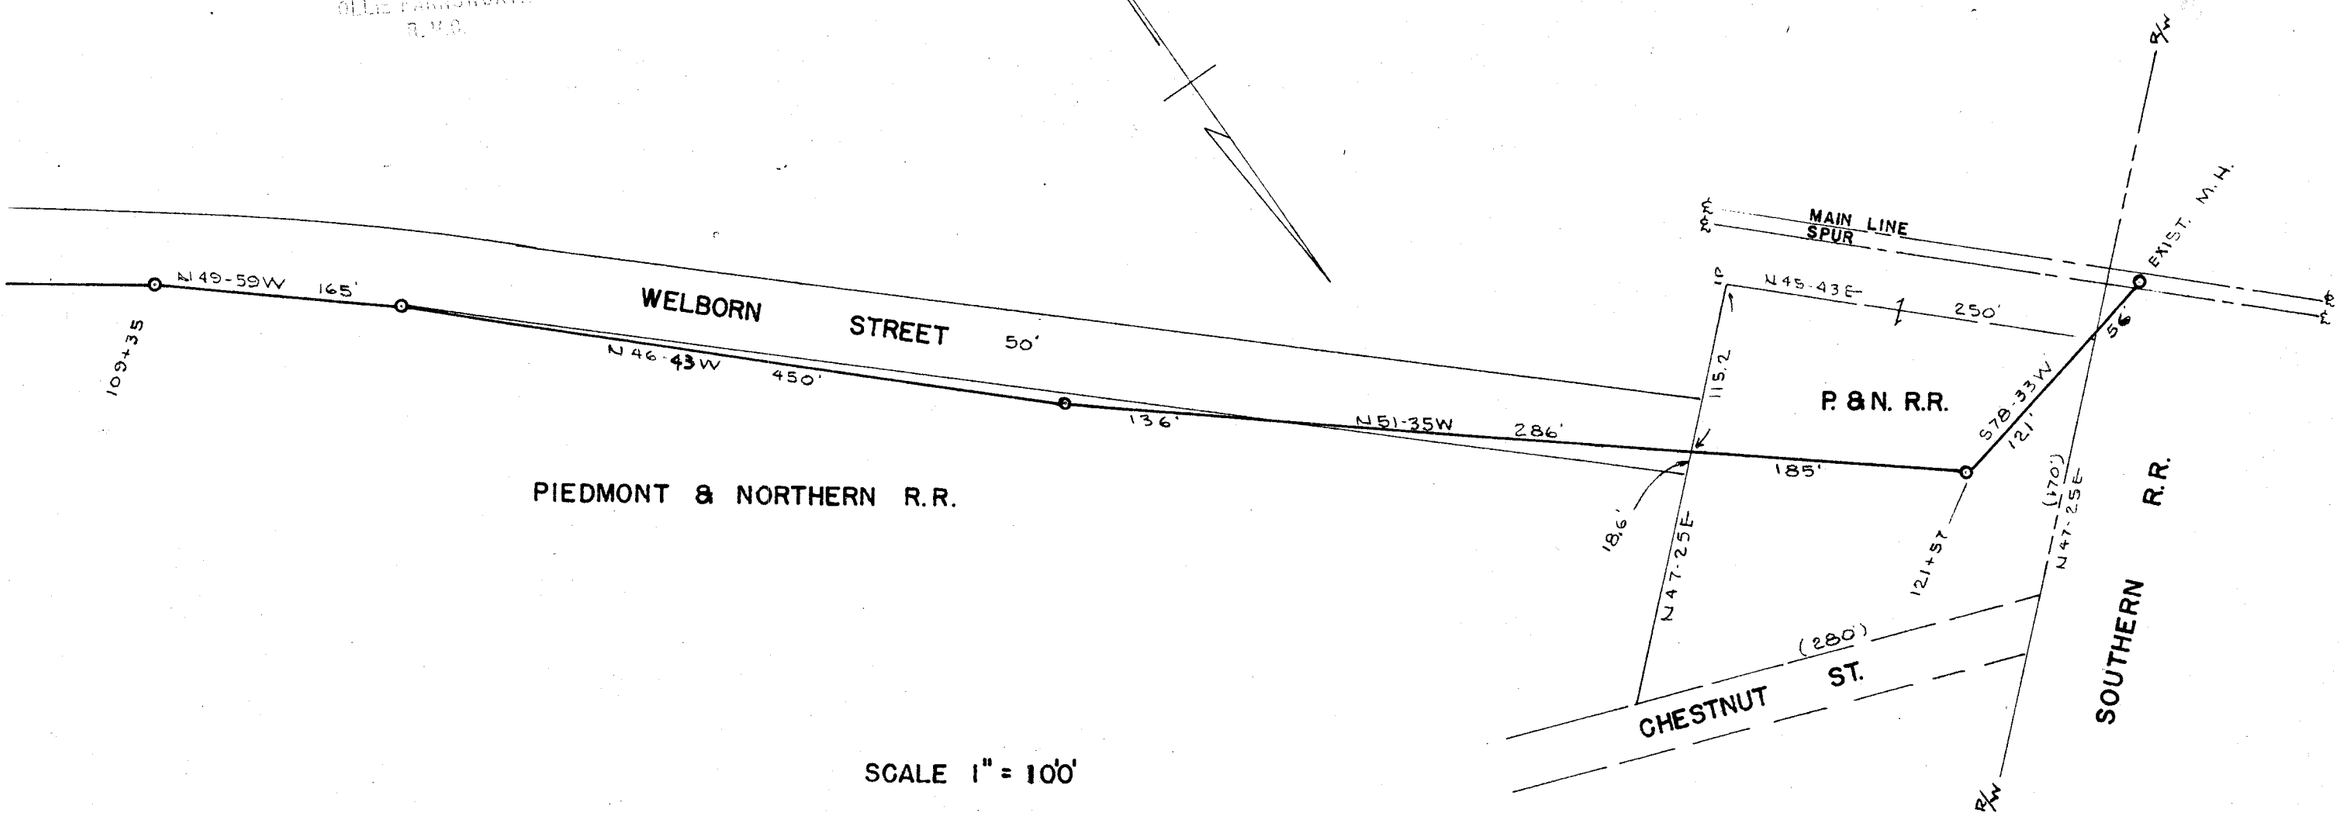

SCALE 1" = 100'

8982

APR 18 1951

#8983 Filed This 18 day of April 51
and Recorded in Vol. A 77 Page 11 at 11 M.
Ellis Farnsworth
Register Mesne Conveyance Greenville County, S. C.

GREATER GREENVILLE SEWER DISTRICT
GREENVILLE COUNTY, S.C.

RIGHT OF WAY PLAN
UPPER REEDY RIVER SEWER

FEB. 1951 SHEET No.6

C.E. Shook WIEDEMAN AND SINGLETON, ENGRS.
ATLANTA, GA.

A.C. Counts PIEDMONT ENGINEERING SERVICE
GREENVILLE, S.C.