Plat Book - EE - Page 101

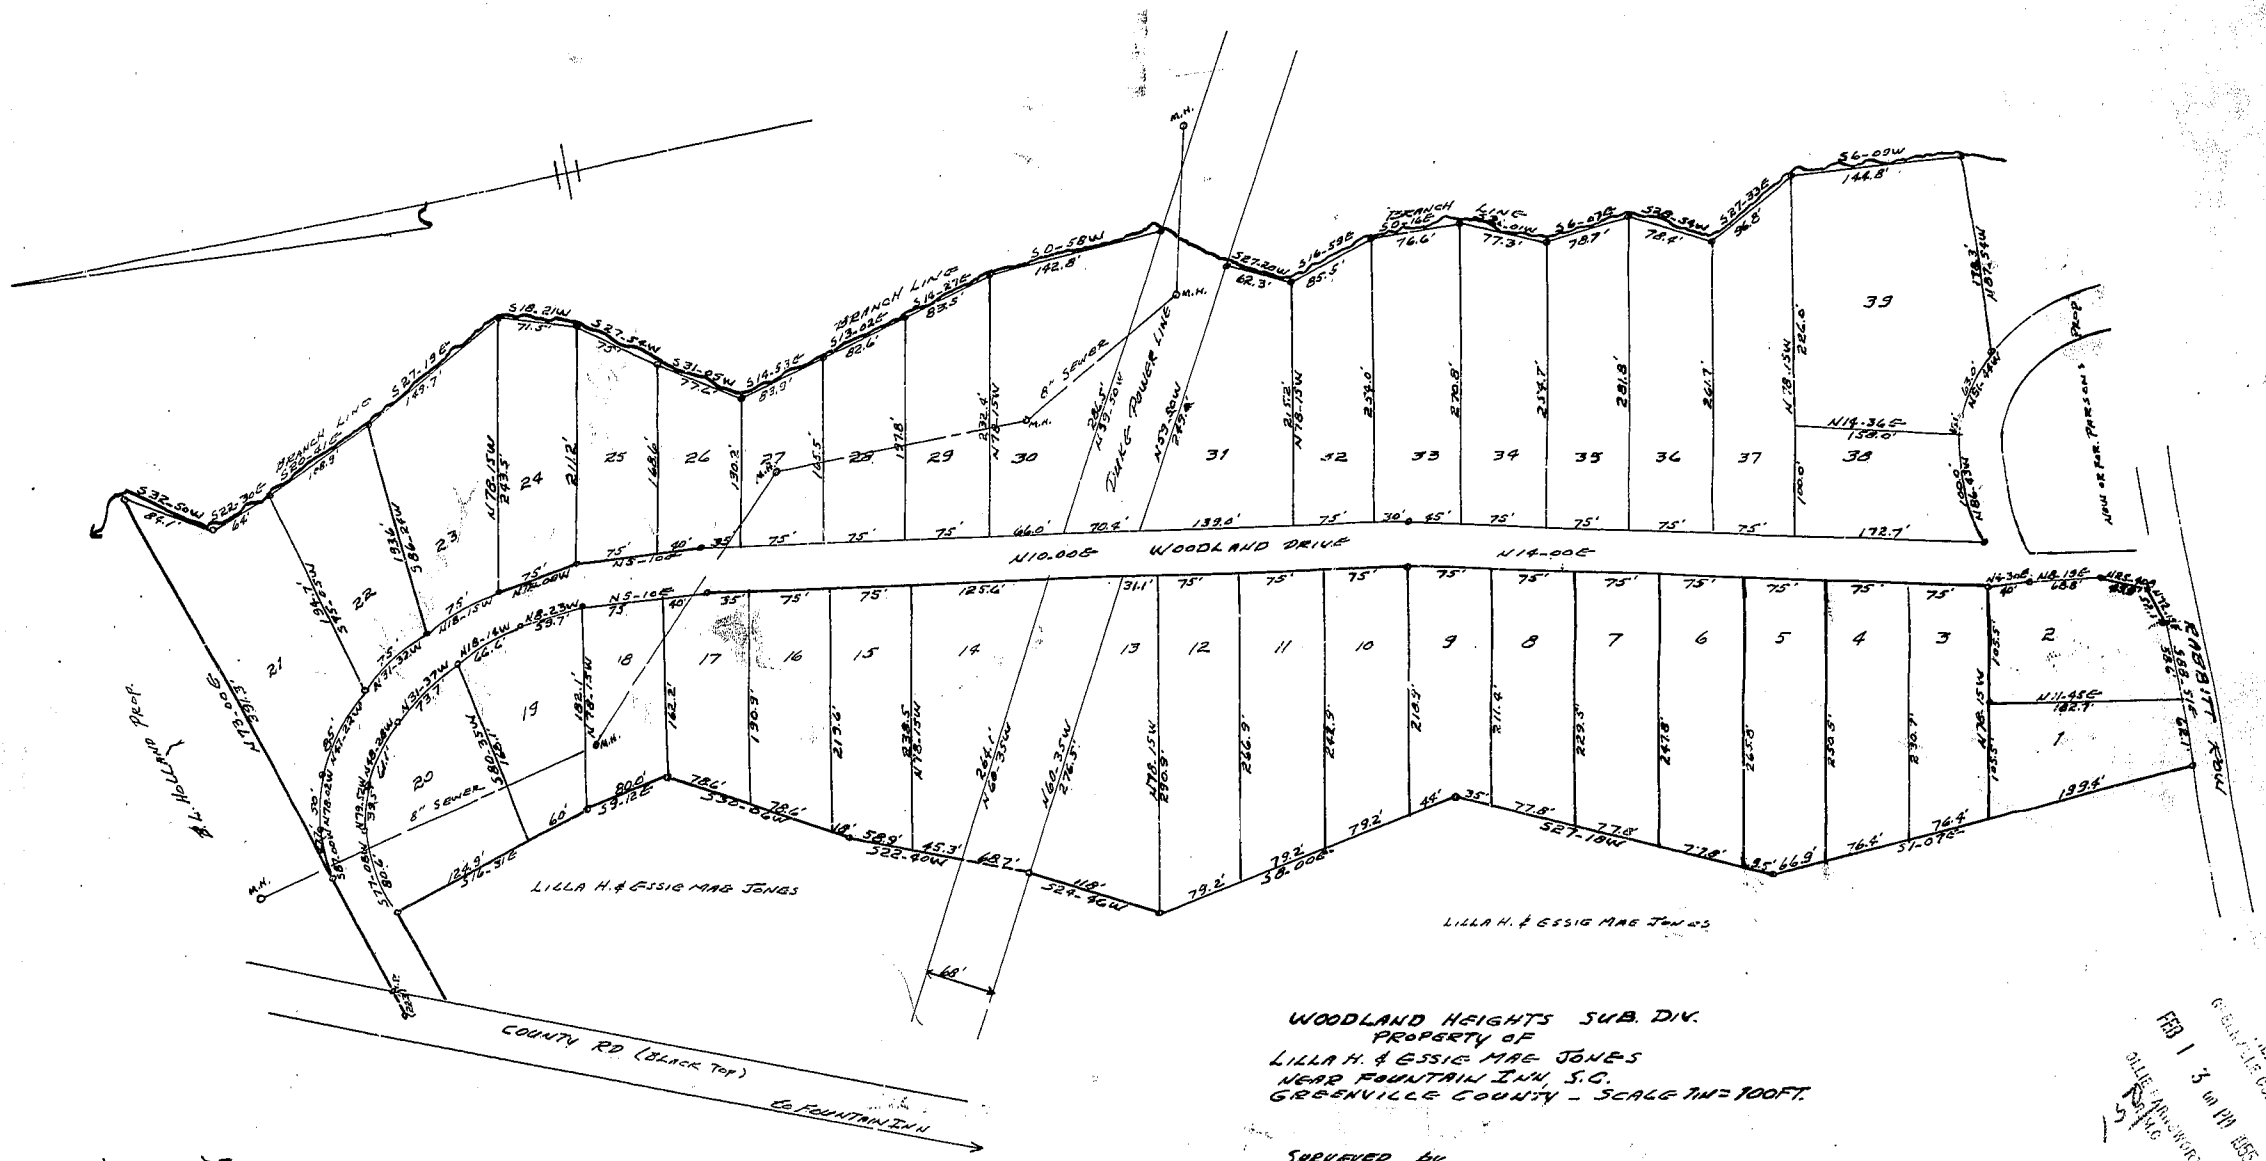

WOODLAND HEIGHTS SUB. DIV.
PROPERTY OF
LILLA H. & ESSIE MAE JONES
NEAR FOUNTAIN INN, S.C.
GREENVILLE COUNTY - SCALE 1IN = 100FT.

SURVEYED BY
LEWIS C. GODSEY - REG. L.S. No. 1442.
MAY 1954 - LAURENS, S.C.

NOTE:
IRON PINS AT ALL CORNERS.

Filed This 1 day of Feb 1955
EE - 101
Mesne Conveyance Greenville County, S.C.

FEB 1 3 00 PM 1955
OLLIE FARNSWORTH
M.C.

EE - 101

2841