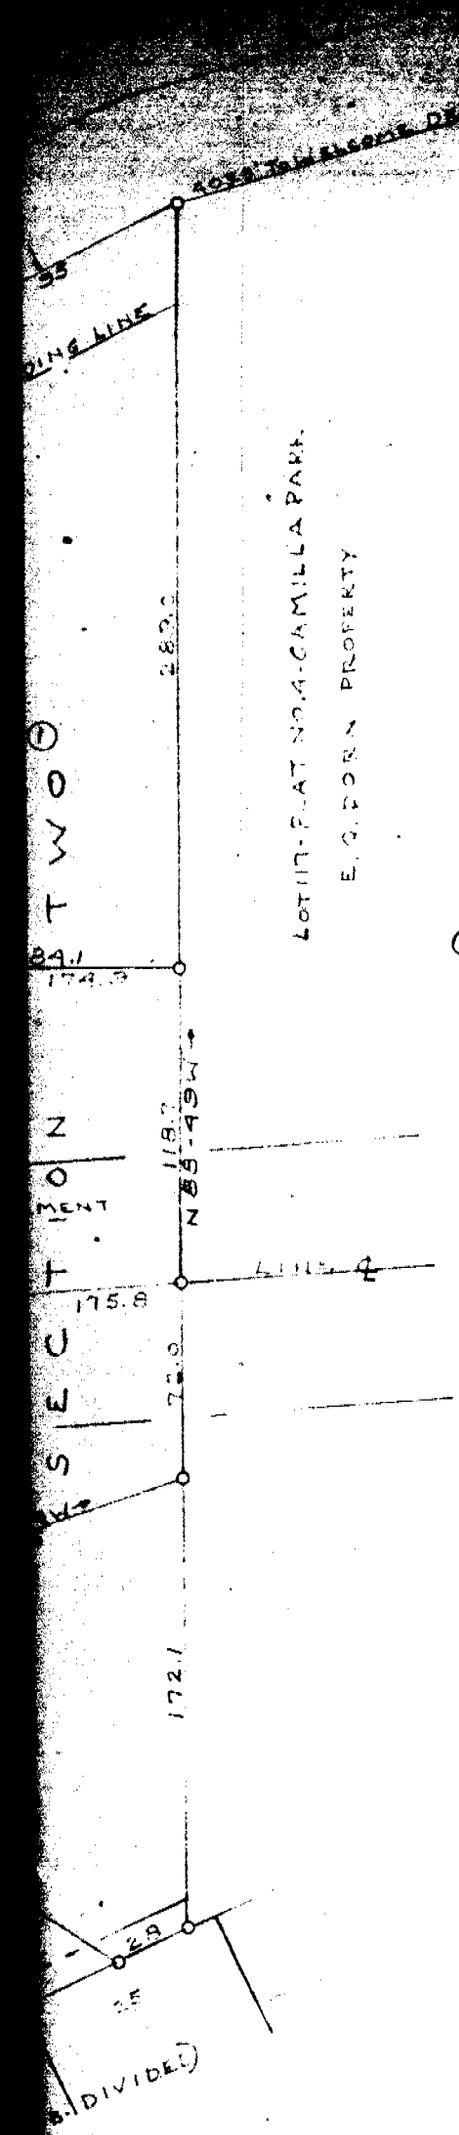

FINAL PLAT OF COLERIDGE TERRACE

FOR GREENVILLE S.C.

SCALE 1" = 100' OCT. 1952

T. STAN [illegible] ENGR. G. S.

FINAL PLAN APPROVED
GREENVILLE CITY PLANNING & ZONING COMMISSION
DATE Nov 3-52 BY Martha M. Trout
SECRETARY OF COMMISSION

[illegible] OF LOT 117
OF CAMILLA PARK RECORDED IN PLAT
BOOK [illegible] PAGE 117

SECTION — PROPERTY OF
[illegible] — T.M. BAKER
TWP — PROPERTY OF E. G. DORN & M. HALL

JAN 6 1953

NOTE: COURSES & DISTANCES SHOWN ON THE RADII AND TRAVERSE LINES
THE ARC OF THE [illegible] INDICATED (O) IS IN ALL CASES THE
PROPERTY LINE.

— IRON PINS ALL CORNERS —