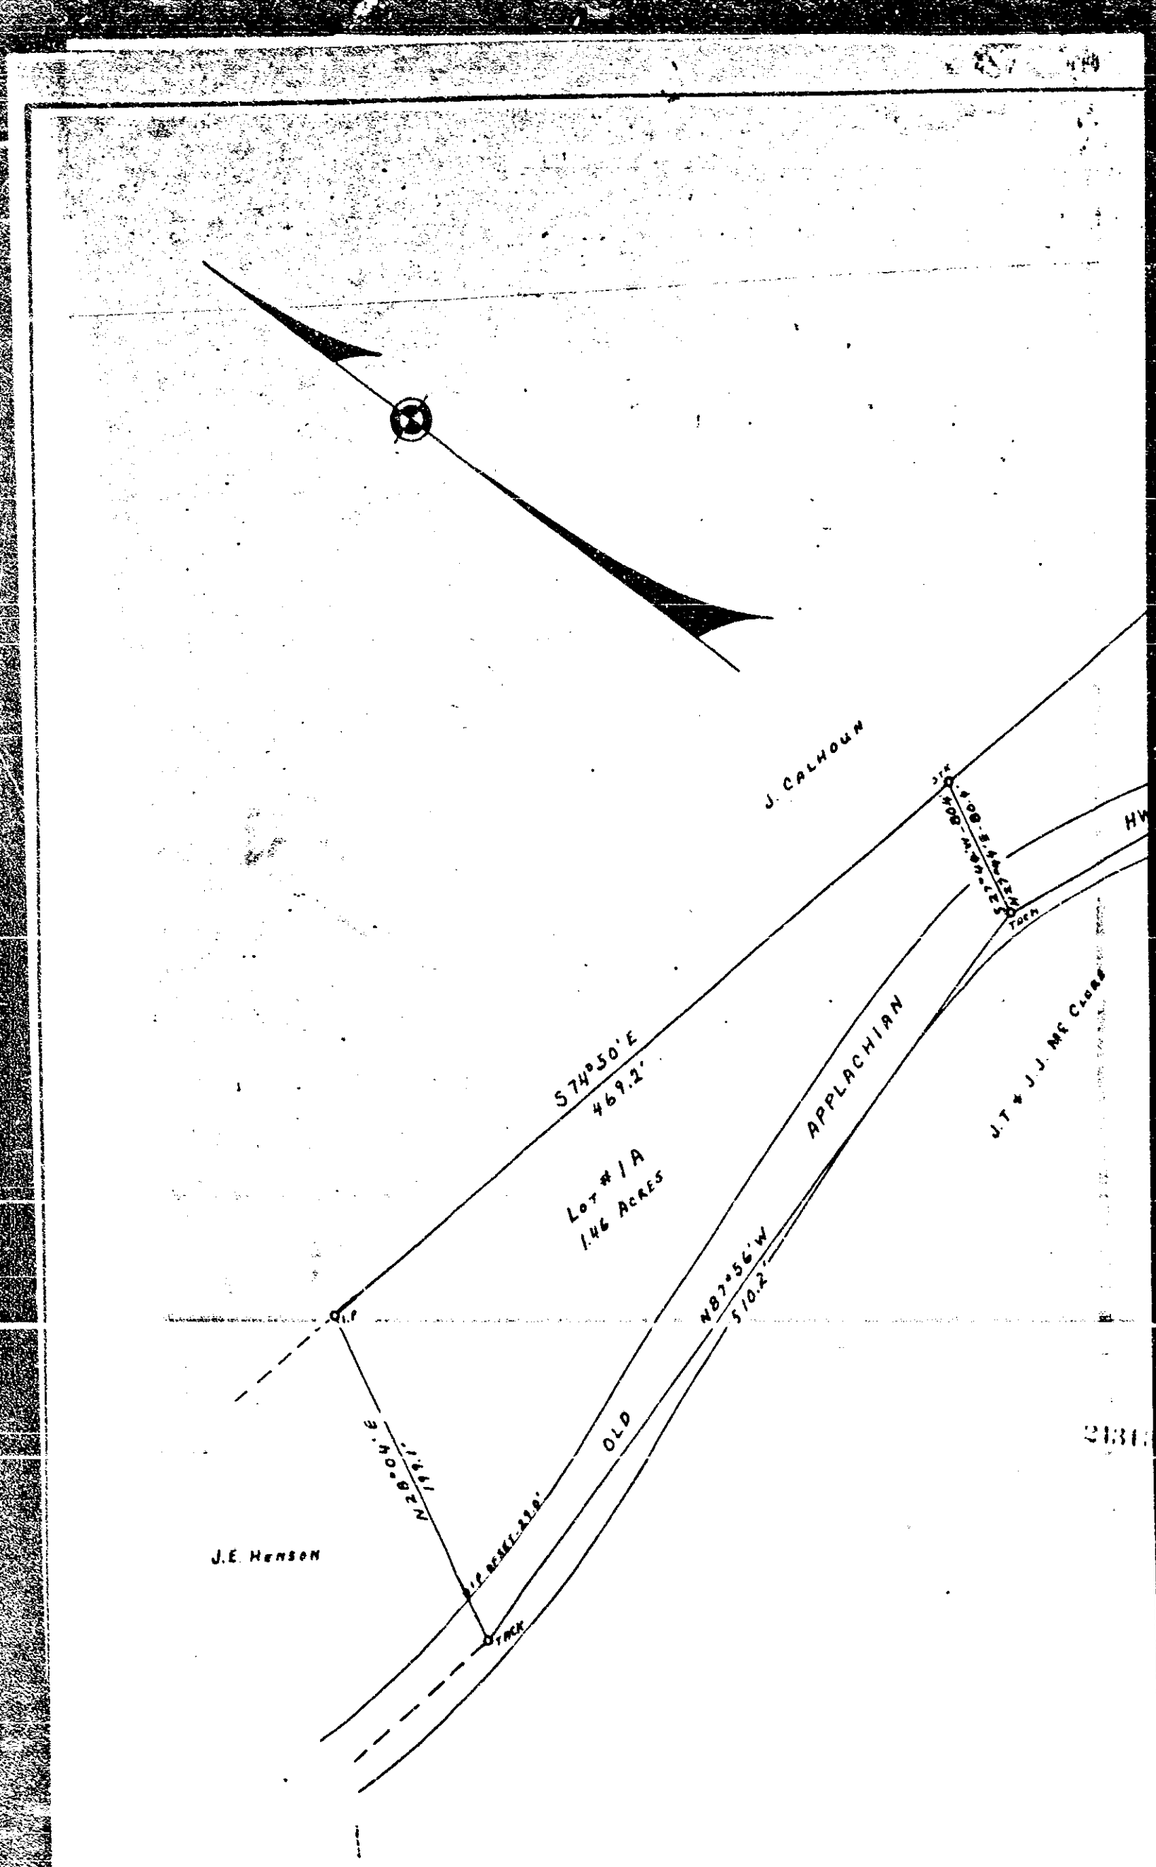

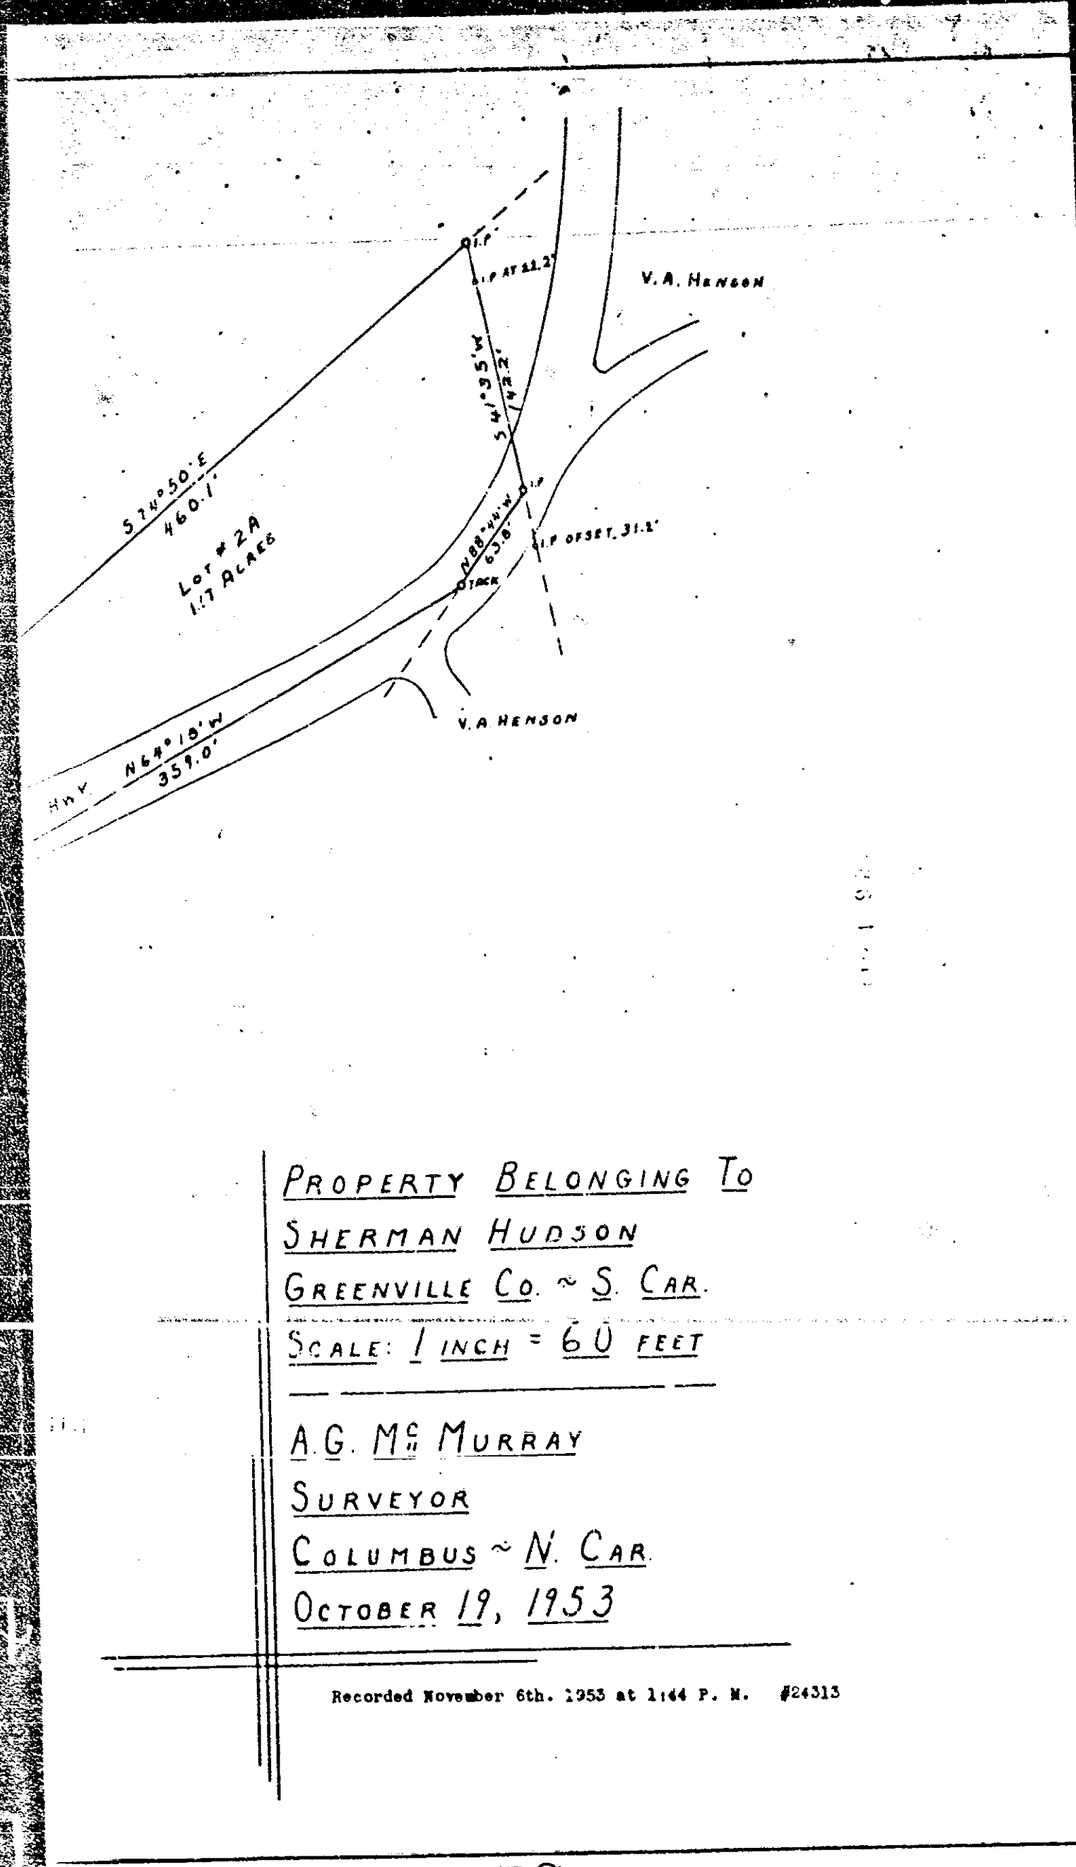

PROPERTY BELONGING TO
SHERMAN HUDSON
GREENVILLE CO. ~ S. CAR.
SCALE: 1 INCH = 60 FEET

A.G. Mc MURRAY
SURVEYOR
COLUMBUS ~ N. CAR.
OCTOBER 19, 1953

Recorded November 6th. 1953 at 1:44 P. M. #24313

EE. 128-139