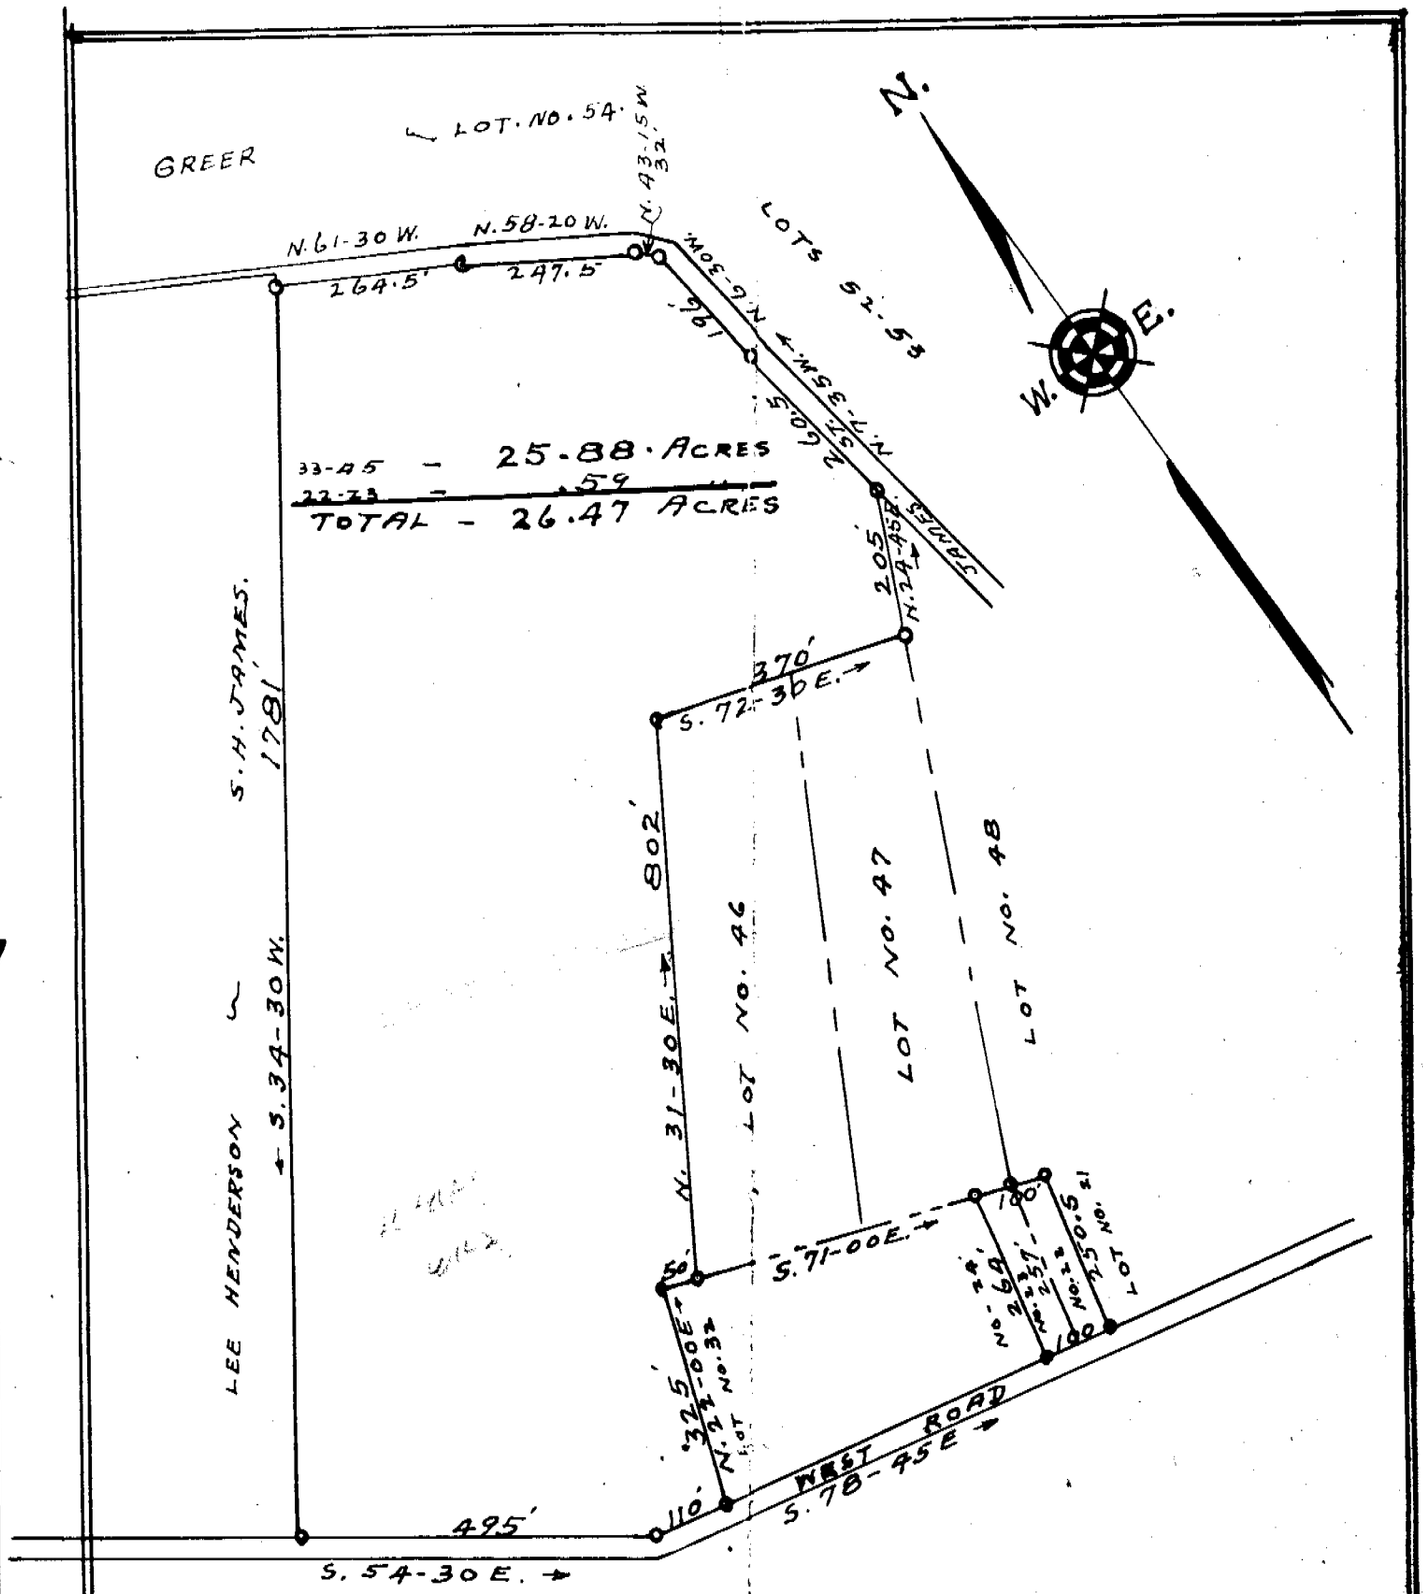

PROPERTY OF

S·H·JAMES·ET·AL·

NEAR PLEASANT GROVE BAPTIST CHURCH ·

CHICK SPRINGS · TOWNSHIP · GREENVILLE · COUNTY ·

SOUTH · CAROLINA ·

SCALE: 1" = 250 · FEET · DECEMBER · 28 · 1940 ·

THE ABOVE PLAT IS A COMPOSIT PLAT OF LOTS 33 TO 45 & 55-58 INCLUSIVE, AND LOTS 22 & 23. THE ROAD LINES AND THE WEST LINE DEGREE WERE TAKEN FROM PLAT OF J.H. JAMES ESTATE, SAID PLAT PREPARED BY S.C. MOON, OCT. 1940. ALL OTHER LINES RE-SURVEYED BY ME DEC. 26 · 1940.

H. S. BROCKMAN, SURVEYOR.
GREER, S.C.