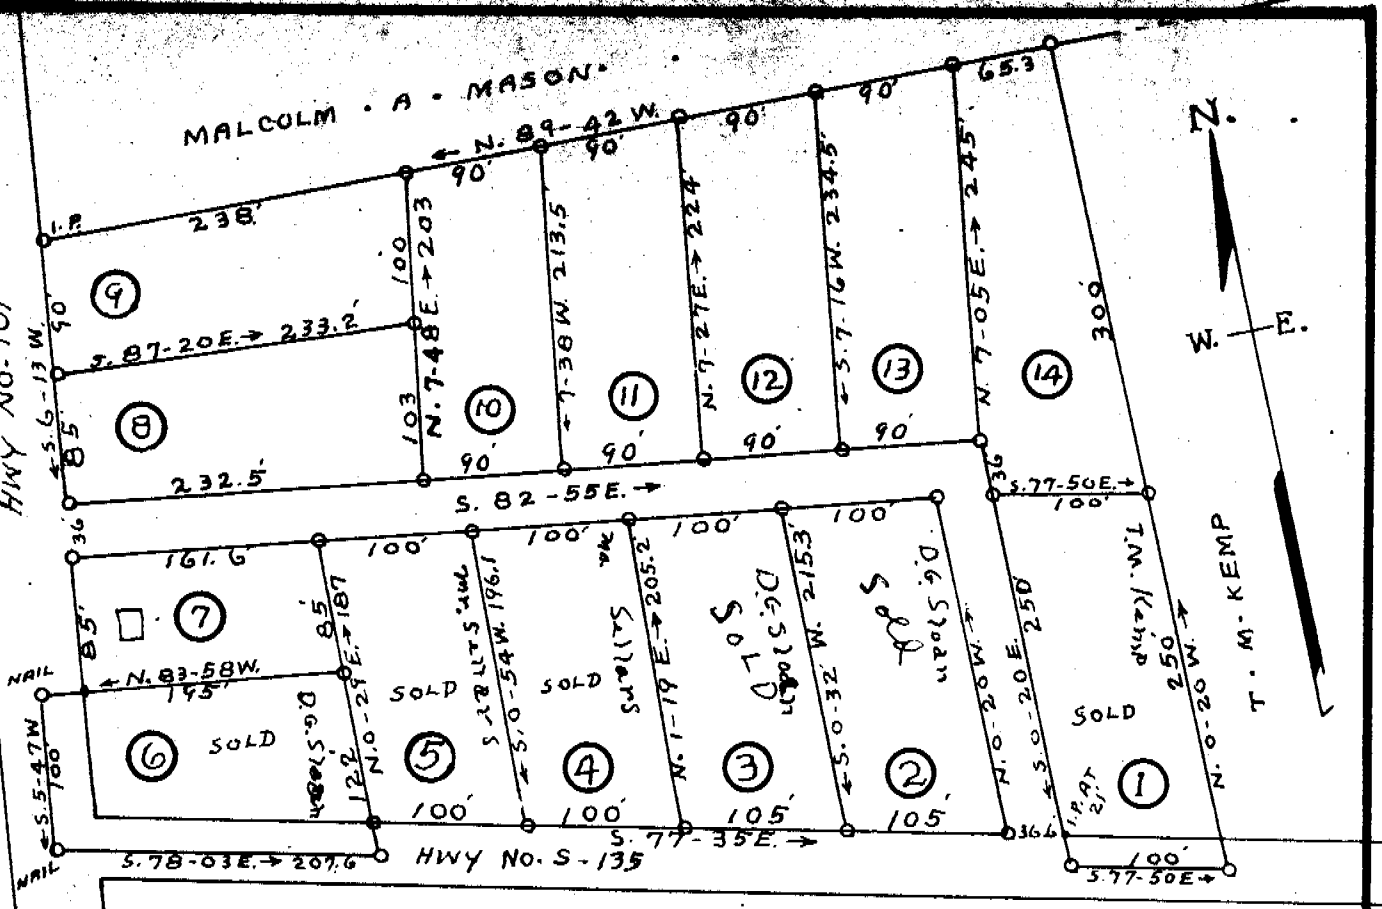

FEB 1 1957
3855

FILED
GREENVILLE CO. S.C.
FEB 15 9 28 AM 1957
OLLIE FARNSWORTH
R.M.C.

1 Photo 100

Mail see back

Recorded February 15th. 1957 at 9:28 A. M. #3855