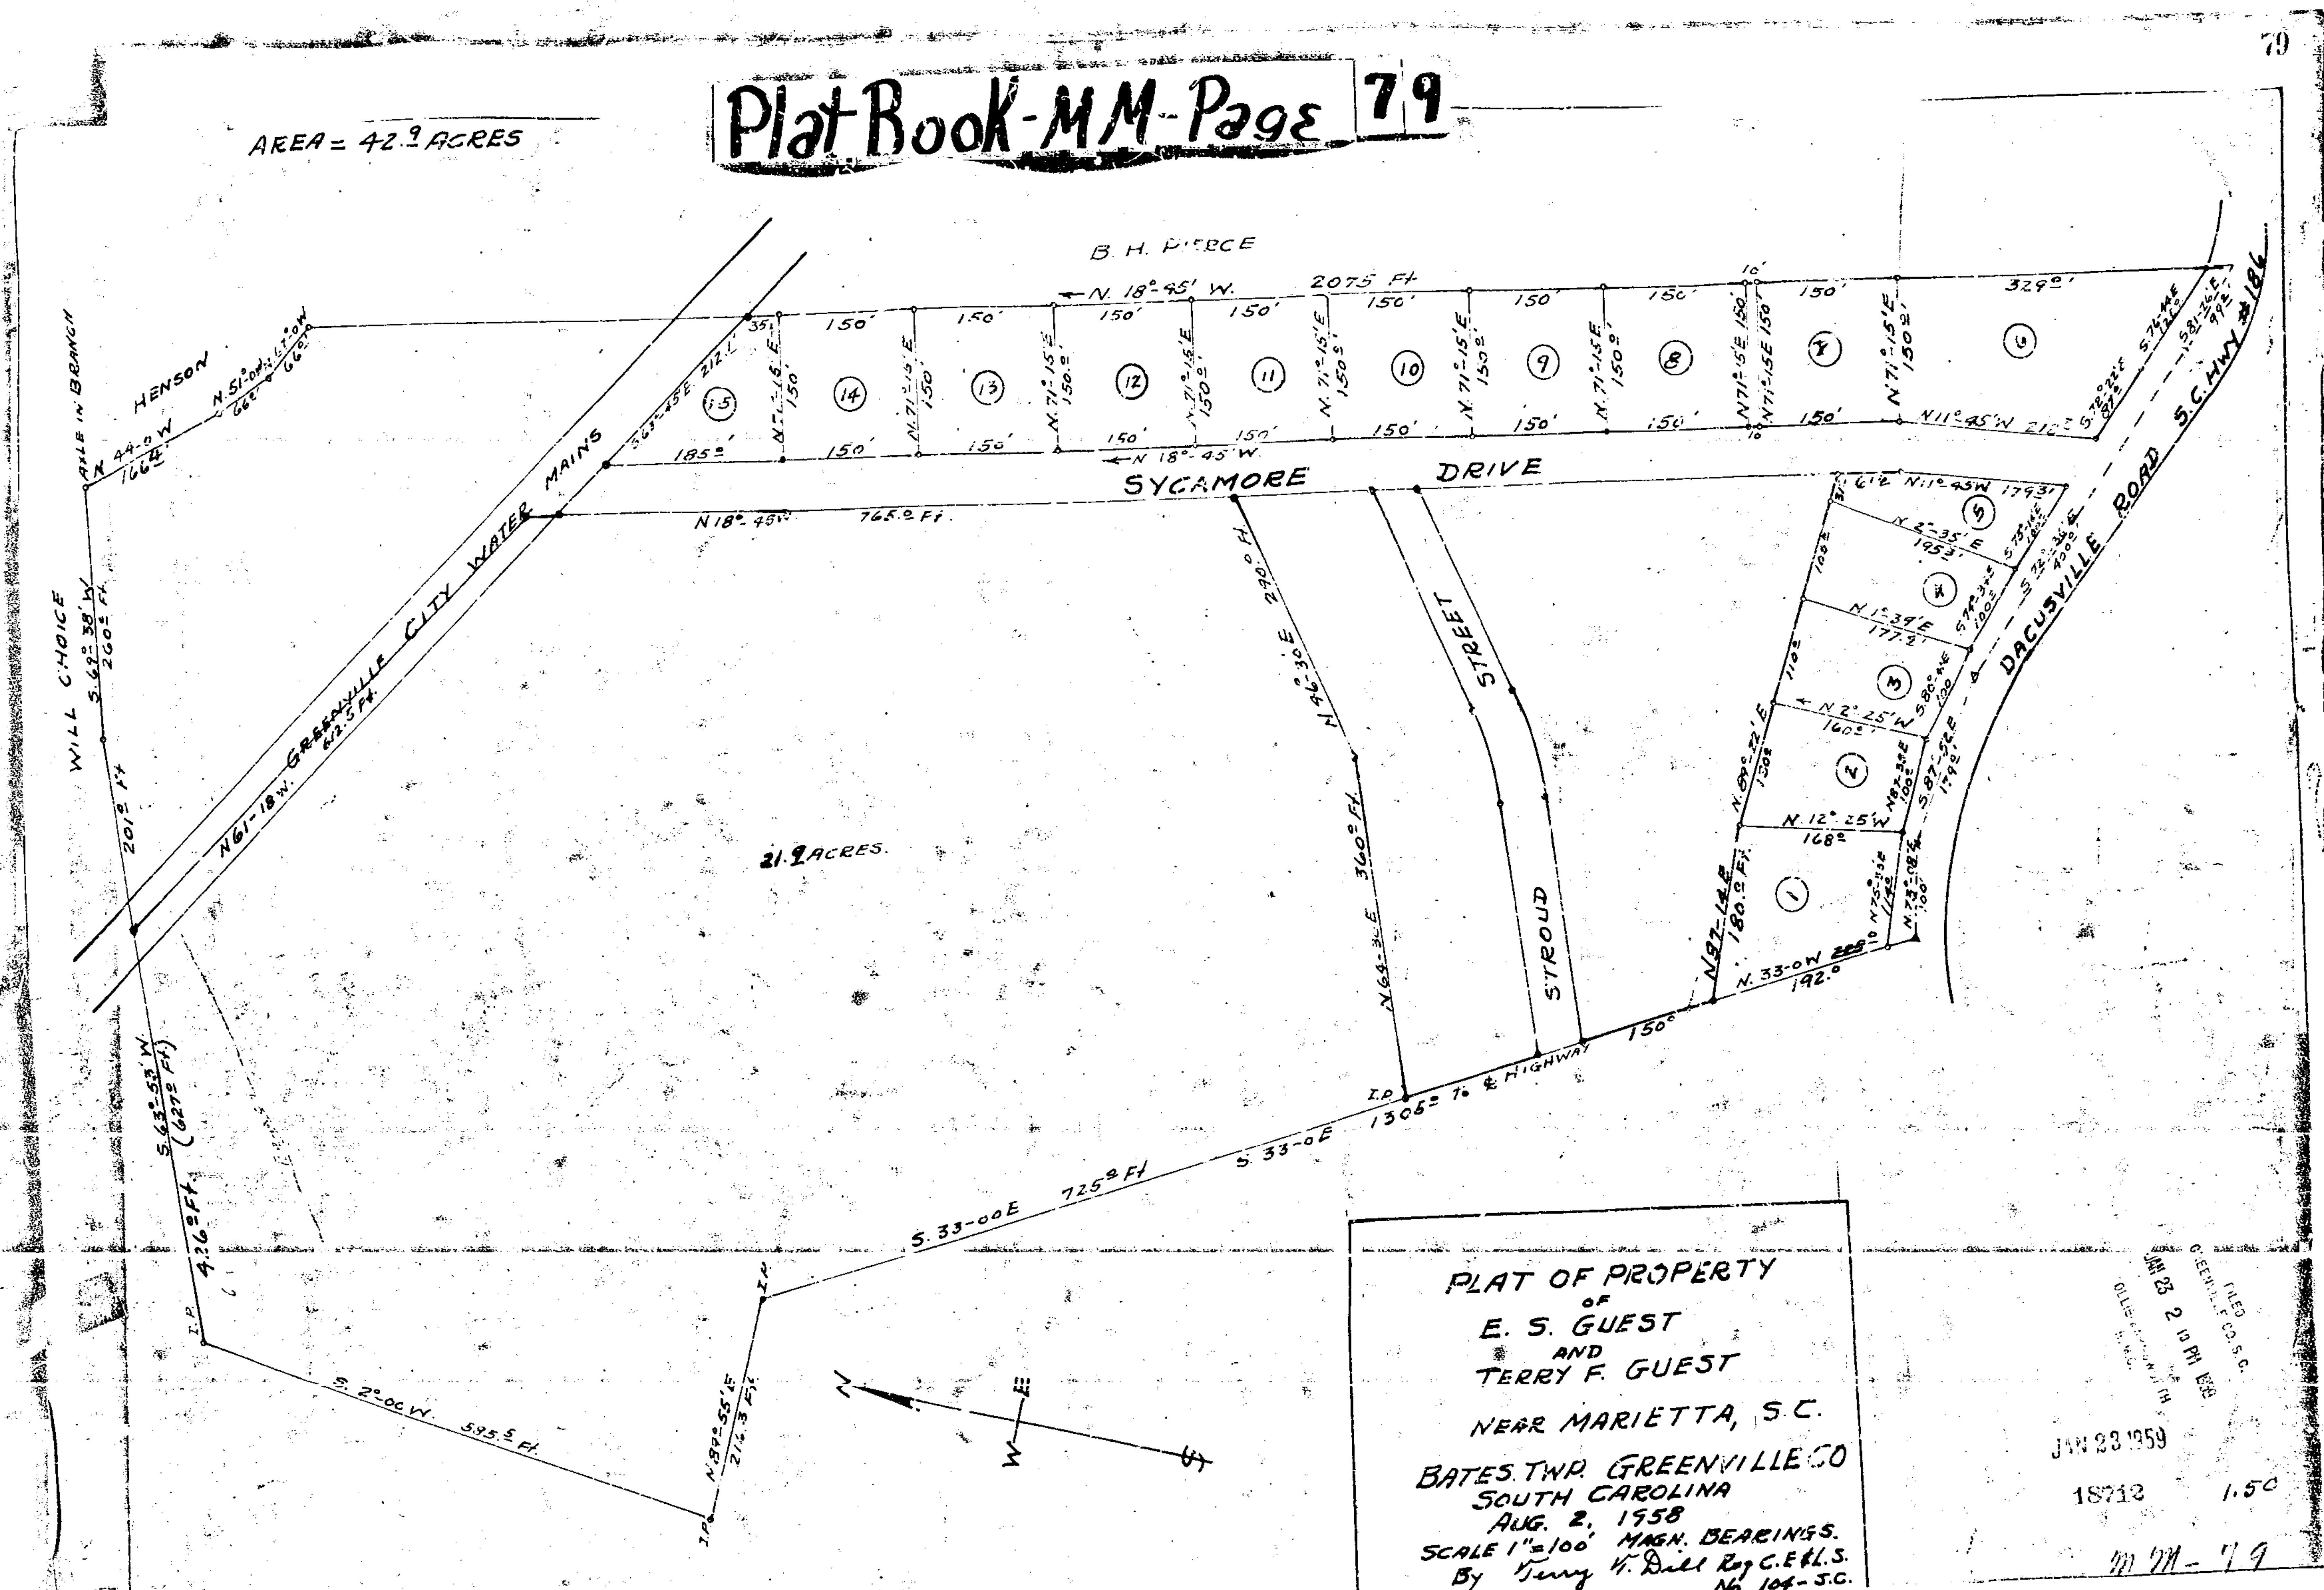

18712 Filed this 23 day of JAN 1959
And Recorded in Vo. MM Page 79 at ____ M
Ollie Farnsworth
Register Mesne Conveyance Greenville County, S.C.