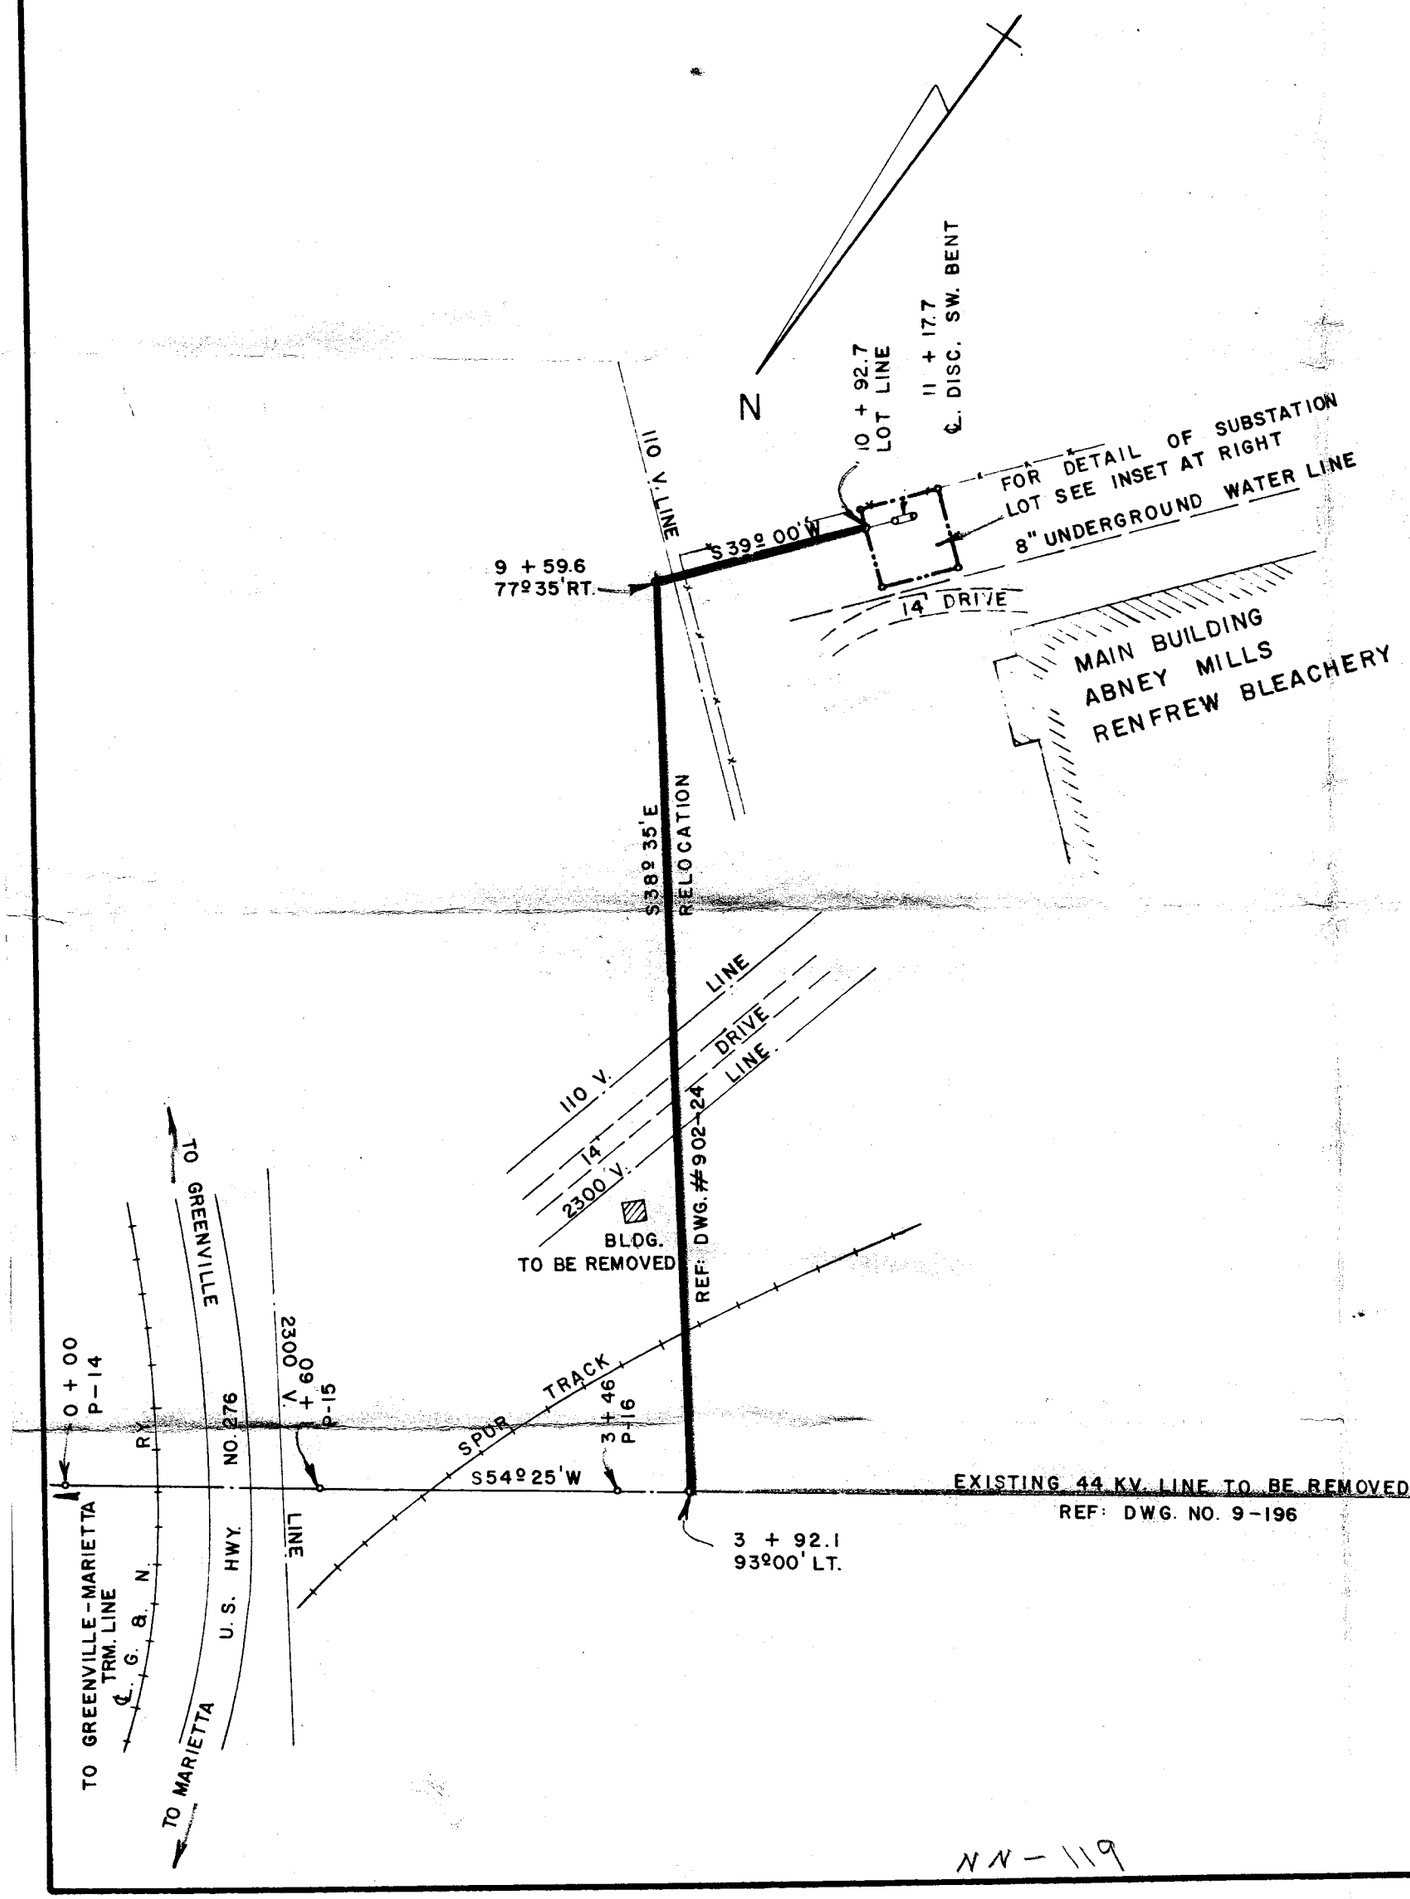

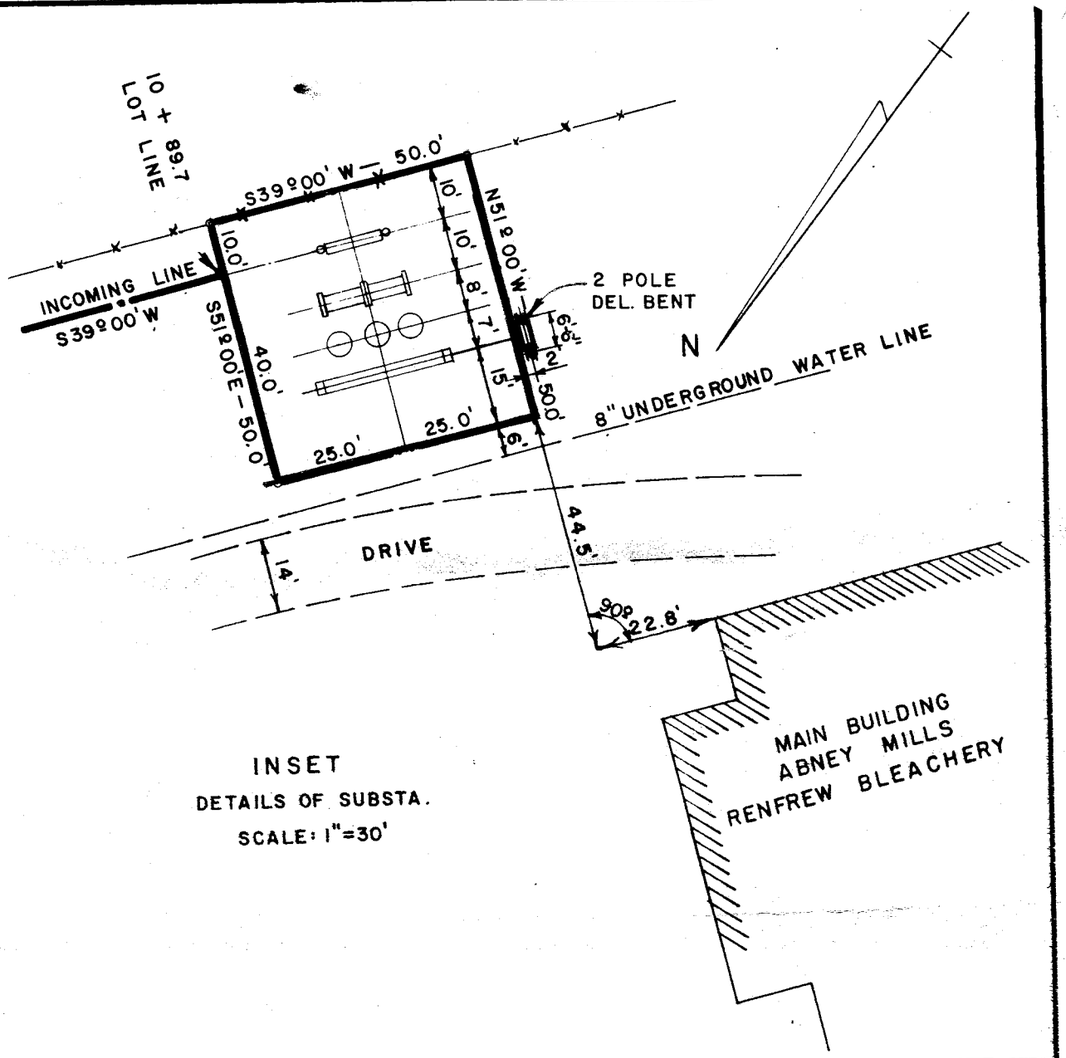

INSET
DETAILS OF SUBSTA.
SCALE: 1"=30'

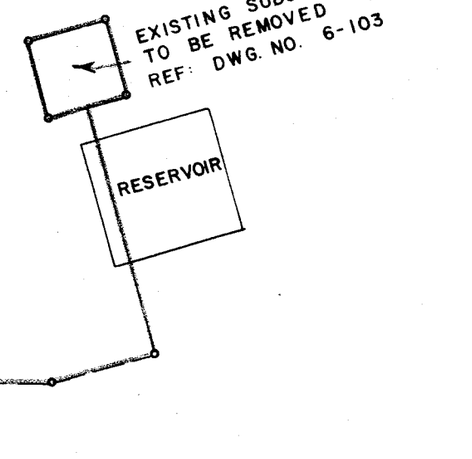

FILED
JUL 3 1957

DUKE POWER COMPANY
RELOCATION OF
SUBSTATION LOT & TAP LINE
SERVING
ABNEY MILLS
RENFREW BLEACHERY
TRAVELERS REST, S.C.
GREENVILLE COUNTY
SCALE: 1"=100' MAY 31, 1957
BOOK NO. 493 FILE NO. 152-197

JUL 3 15766

See 100

NN-119

15766 Filed This 3 day of July 19 57
and Recorded in Vol. N N Page 119 at 1 M
Register Mesne Conveyance Greenville County, S. C.