Plat Book PP, Page 9

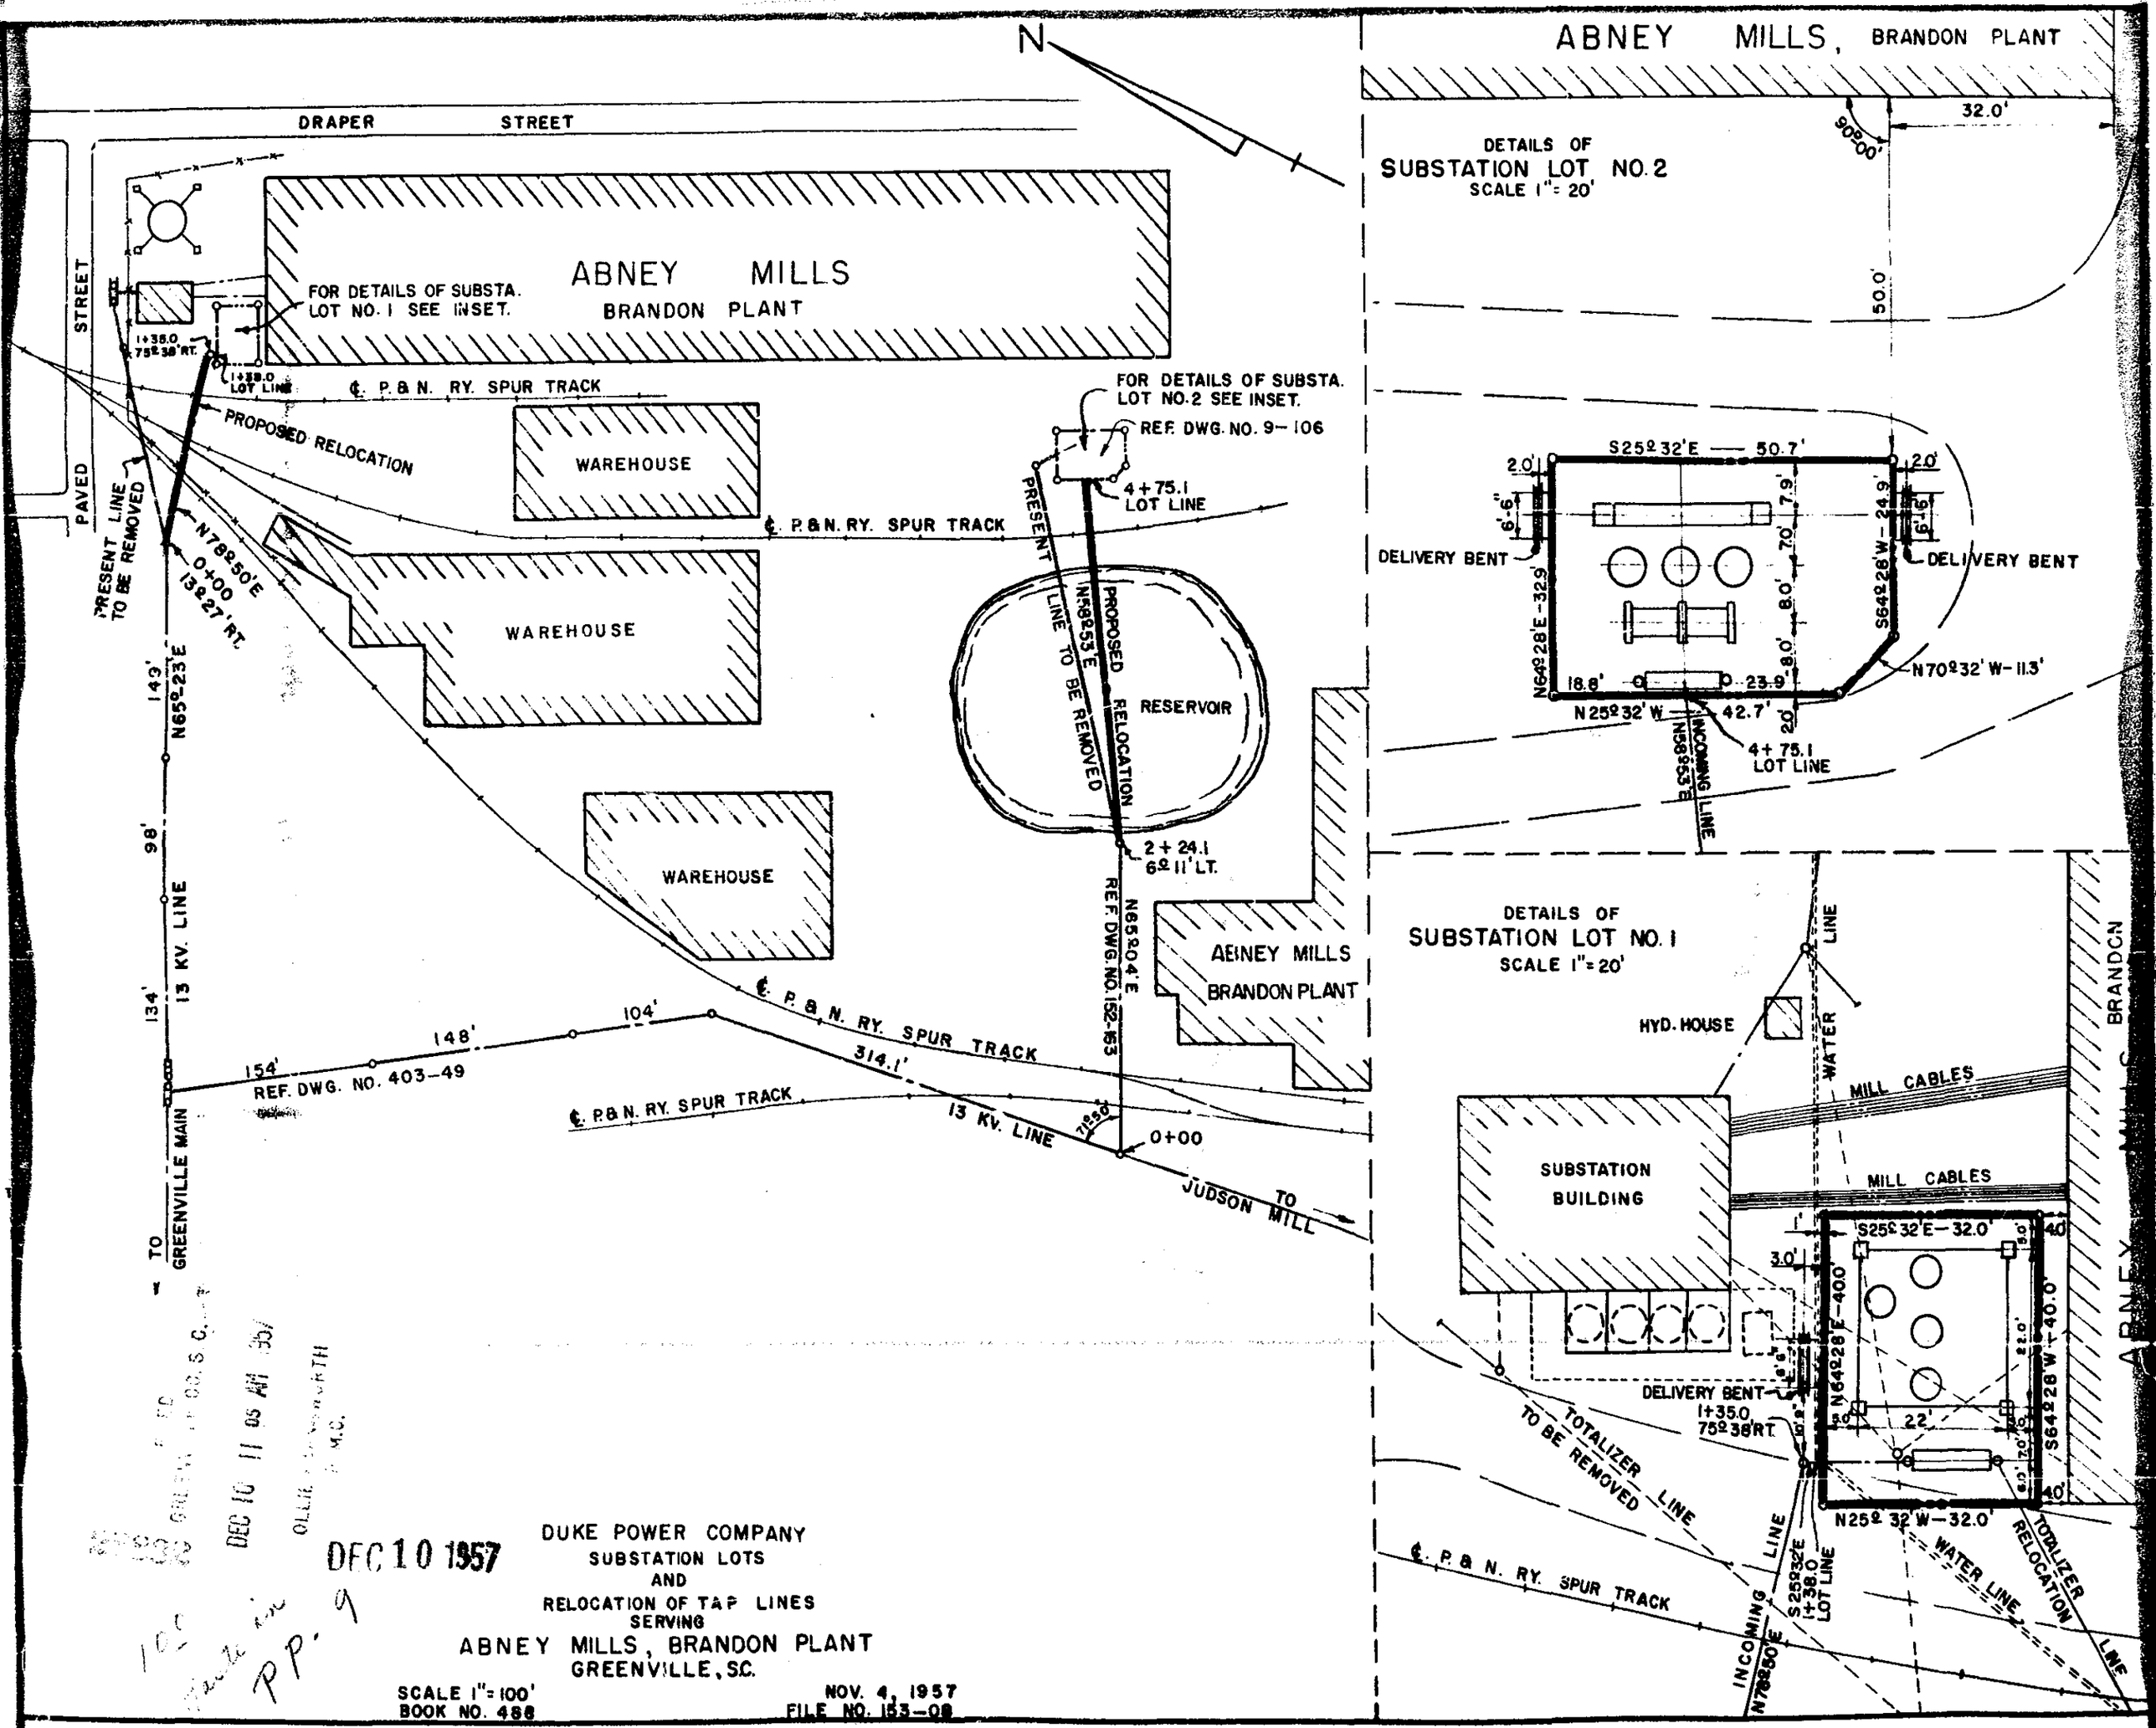

DUKE POWER COMPANY
SUBSTATION LOTS
AND
RELOCATION OF TAP LINES
SERVING
ABNEY MILLS, BRANDON PLANT
GREENVILLE, S.C.

SCALE 1"= 100'
BOOK NO. 488

NOV. 4, 1957
FILE NO. 153-08

DEC 10 11 05 AM '57

DEC 10 1957

PP 9

28832 Filed This 10 day of Dec. 19 57
and Recorded in Vol. PP Page 9 at ... M.
Odell Farnsworth
Register Mesne Conveyance Greenville County, S. C.