Plat Book-QQ-Page 35 B

Fee 1.00

19036 JAN 27 1959

FILED
GREENVILLE CO. S.C.

JAN 27 12 24 PM 1959

OLLIE [illegible]
R.M.C.

19036

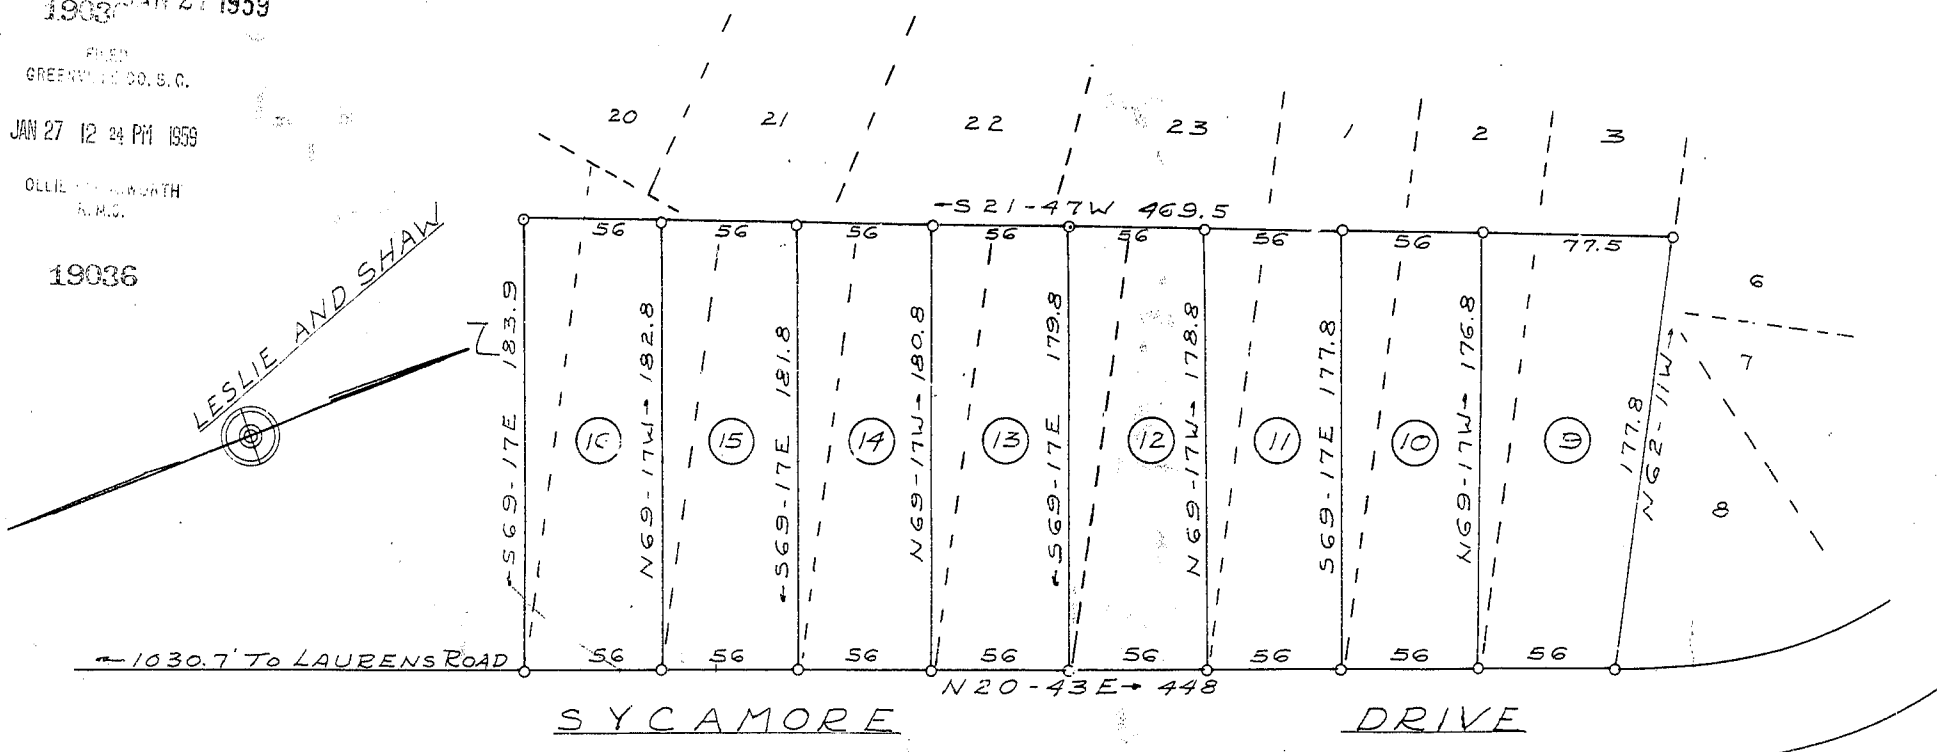

I Certify that this is an accurate Plat of an actual survey completed by me on Jan. 26, 1959 and that the Street and Lot Lines are as shown hereon.

J. Mac Richardson
R.L.S. No. 598

NOTE: Plat OF DAISY T. WILSON PROPERTY Recorded in Plat Book O Page 151

RESUBDIVISION - LOTS 9 THRU 16
DAISY T. WILSON PROPERTY
CITY OF GREENVILLE, S. C.
SCALE: 1" = 50' JAN. 1959
OWNERS - LESLIE AND SHAW INC.

PLANNING AND ZONING COMMISSION
CITY HALL GREENVILLE, S. C.
Jan. 27, 1959
[signature]

----- Indicates Original Lot Line
IRON PINS at all corners

19036 Filed This 27 Day of Jan. 19 59
And Recorded in Vol. 92 Page 35 Jul. ___ M.
[signature]
Register Mesne Conveyance Greenville County, S.C.

TEN 1 2 3 4 5 6