Page 5 of 7

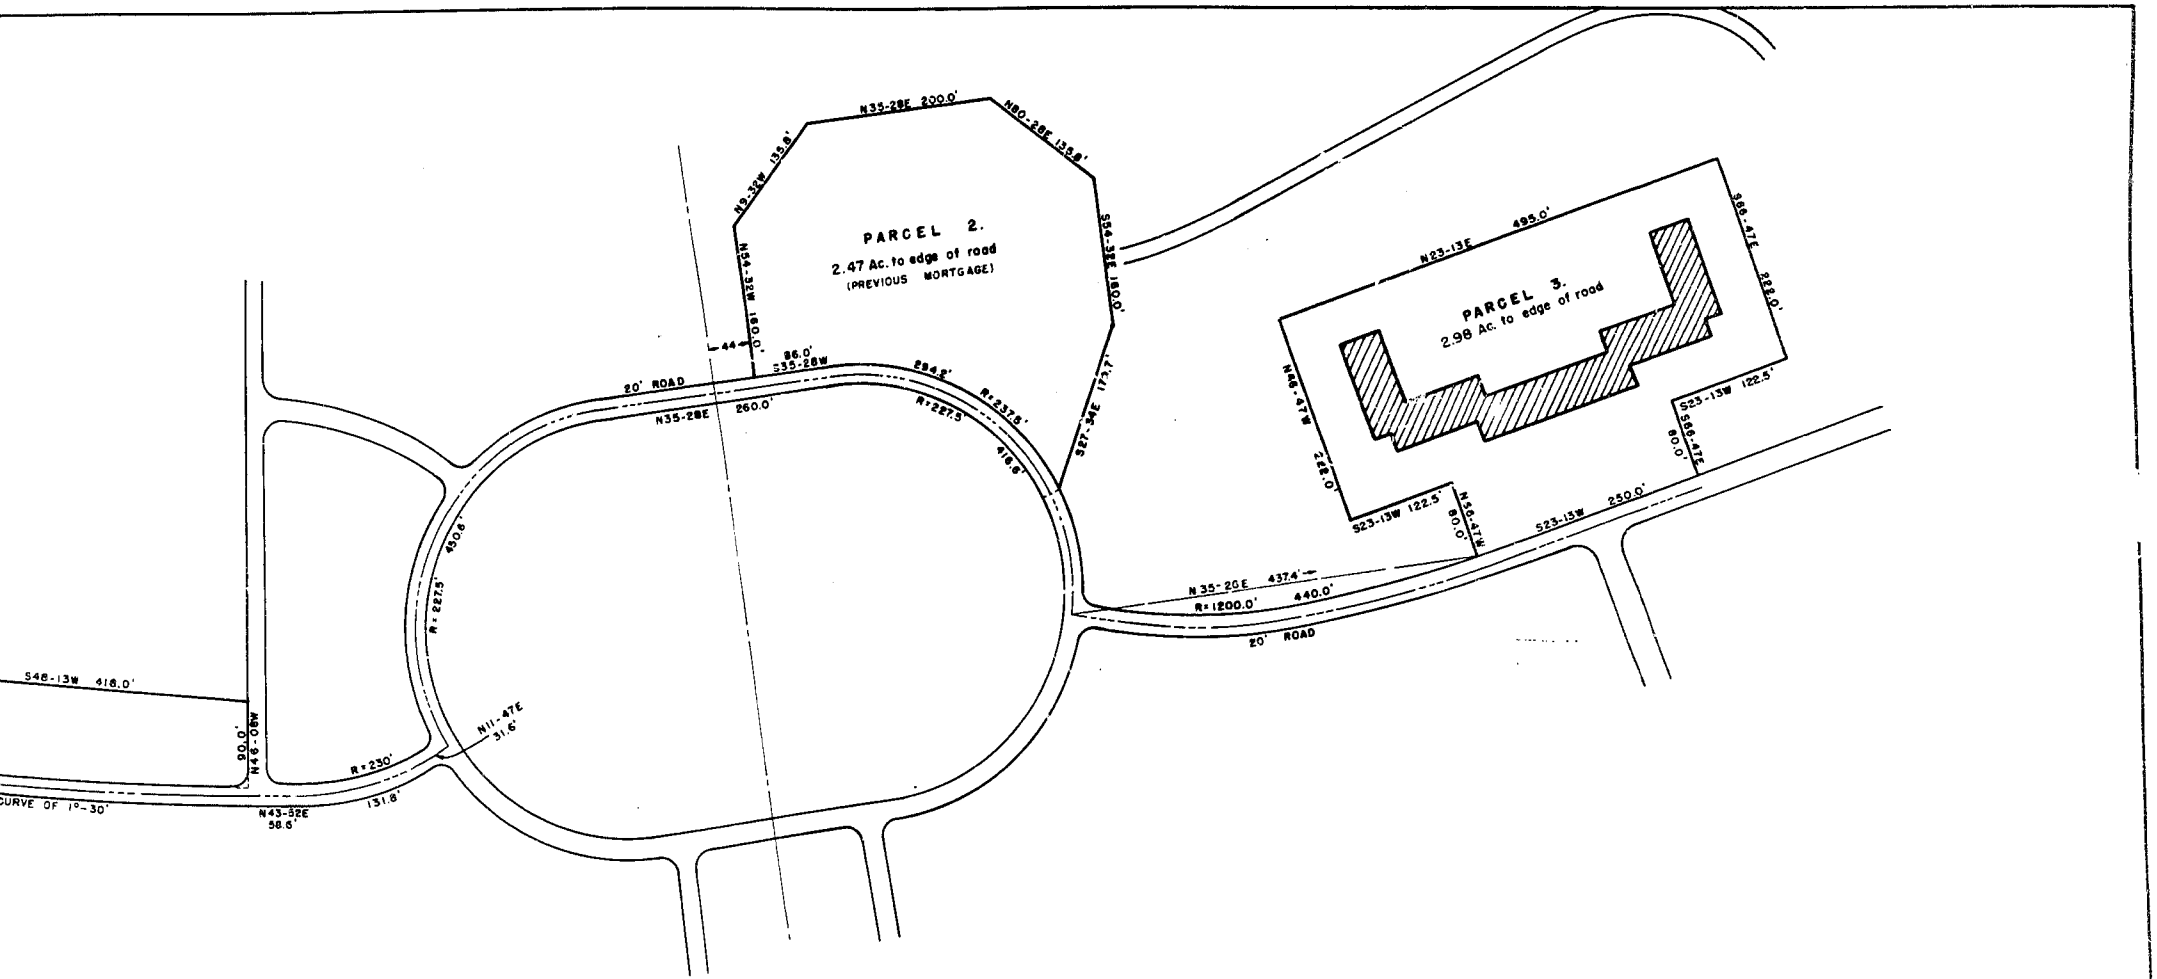

6

36328 ... 9 ... day of ... 19 39

... 22 ... 39 ...

Ellis Farnsworth

Plat Book K-QQ

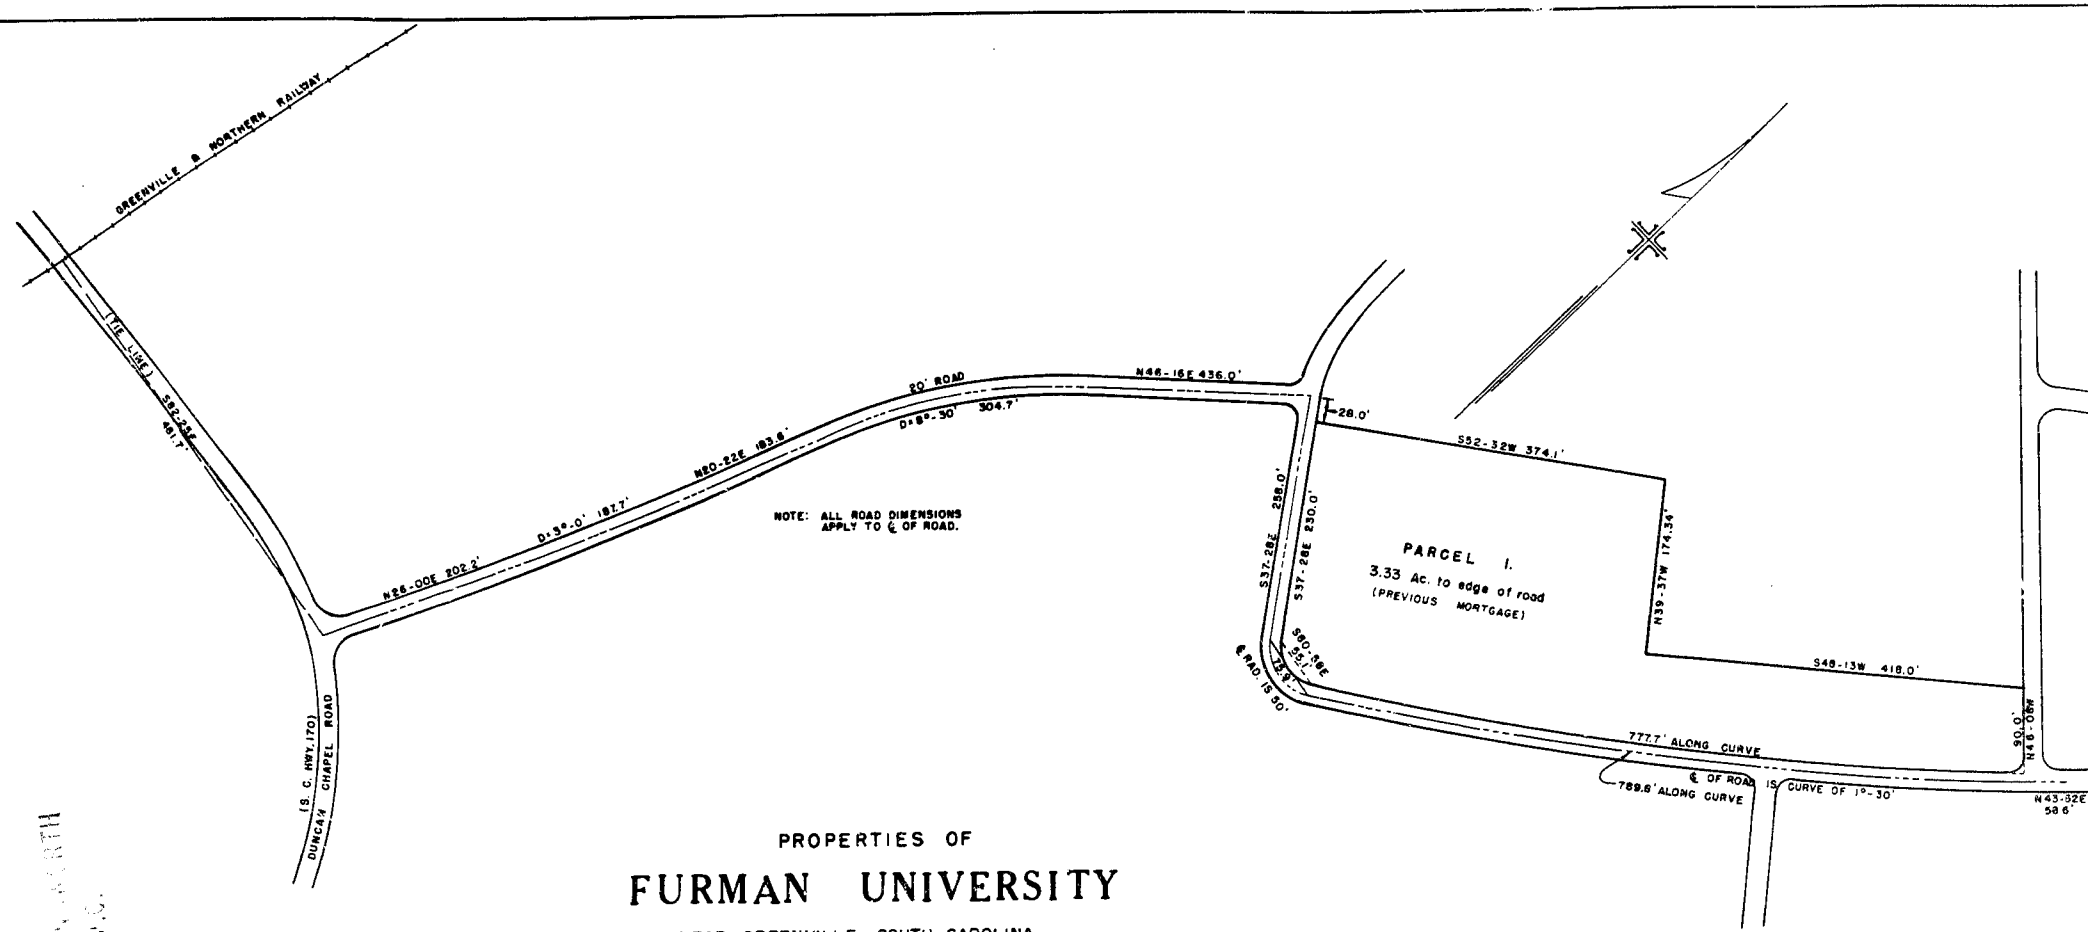

PROPERTIES OF

FURMAN UNIVERSITY

NEAR GREENVILLE, SOUTH CAROLINA

SCALE 1"=100' MARCH 27, 1959

PIEDMONT ENGINEERING SERVICE
GREENVILLE, S.C.

JAN 9 11 08 AM 1959
GREENVILLE COUNTY, S. C.
66333
1.00

QQ-39