103

Plat Book-QQ-Page 103

QQ/103

FILED
GREENVILLE CO. S.C.
SEP 16 2 36 PM 1959
OLIVE [illegible]

Formerly Belle Meade Sect 3

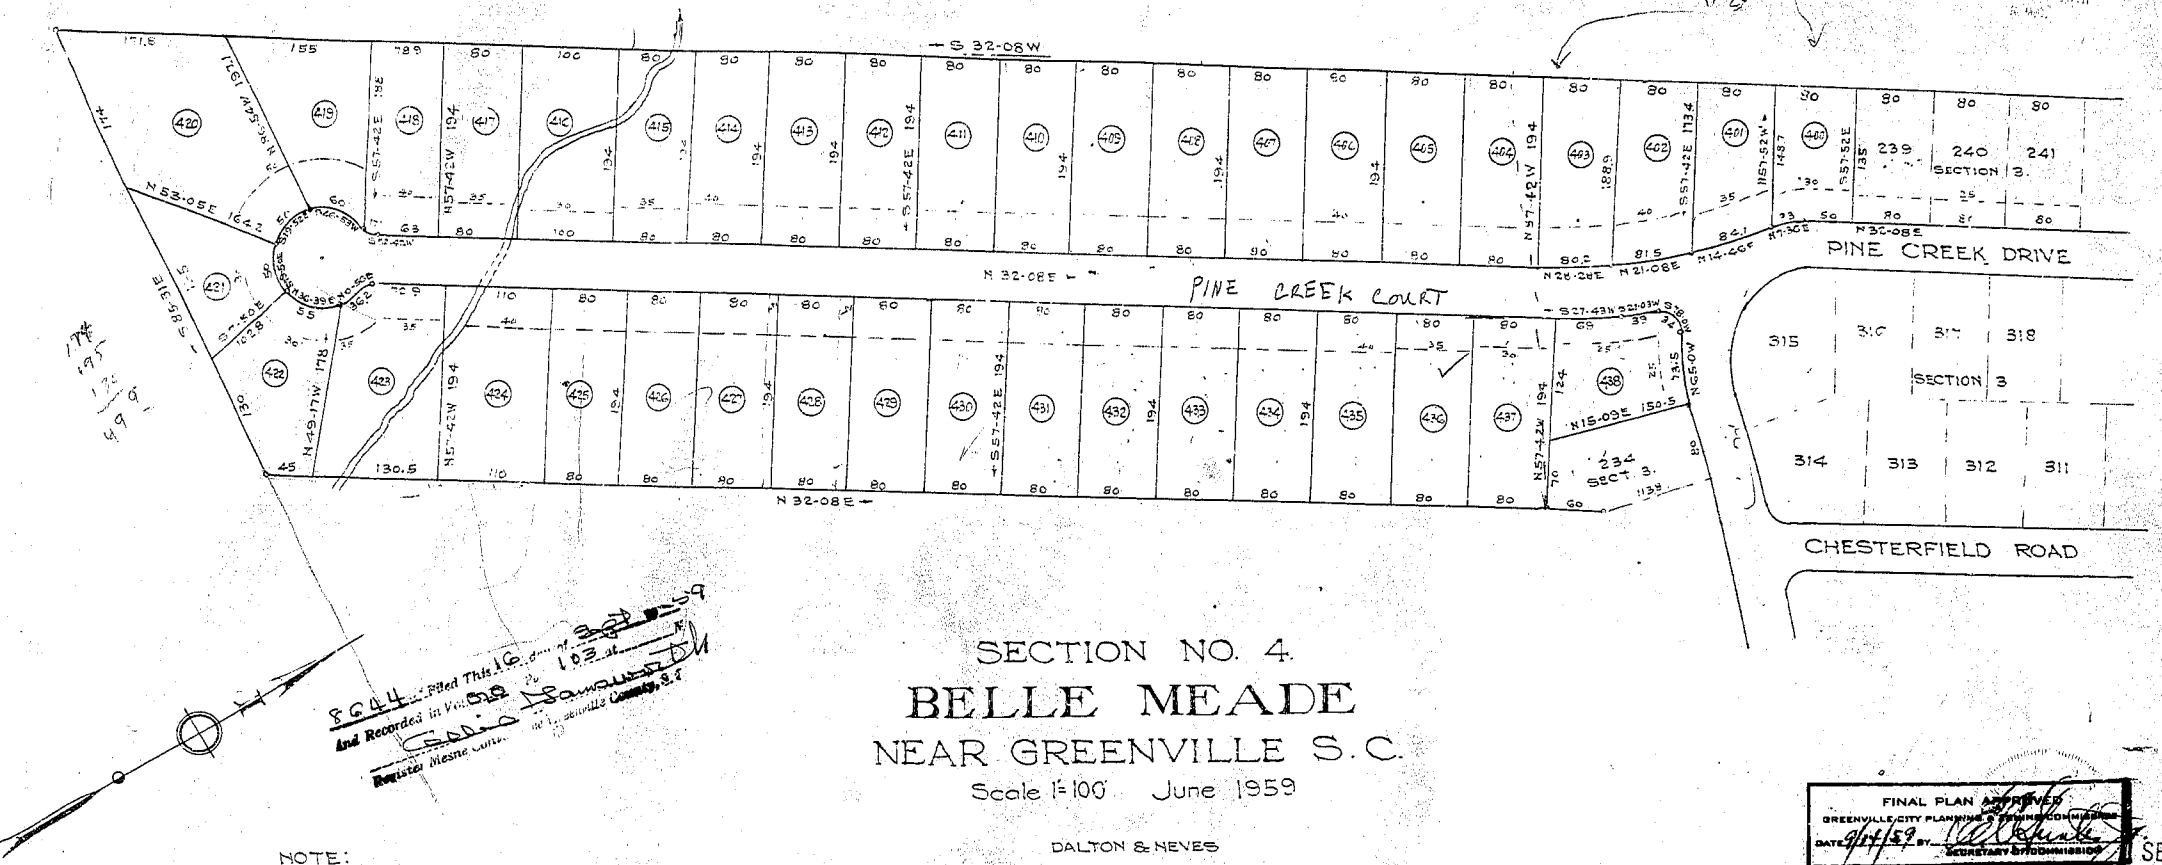

8644 Filed This 16 day of Sept 1959
And Recorded in Vol. 828 Page 103 at
Register Mesne Conf. [illegible] Greenville County, S.C.

SECTION NO. 4.
BELLE MEADE
NEAR GREENVILLE S.C.

Scale 1"=100' June 1959

DALTON & NEVES

NOTE:
There is a 5' Easement along all rear and side Lot Lines for Drainage and Utilities.

Iron Pins at all Corners

FINAL PLAN APPROVED
GREENVILLE CITY PLANNING & TOWING COMMISSION
DATE 9/14/59 BY [signature] SECRETARY OF COMMISSION

SEP 16 195
8644
325

See 1st QQ-103