Plat Book QQ Page 111

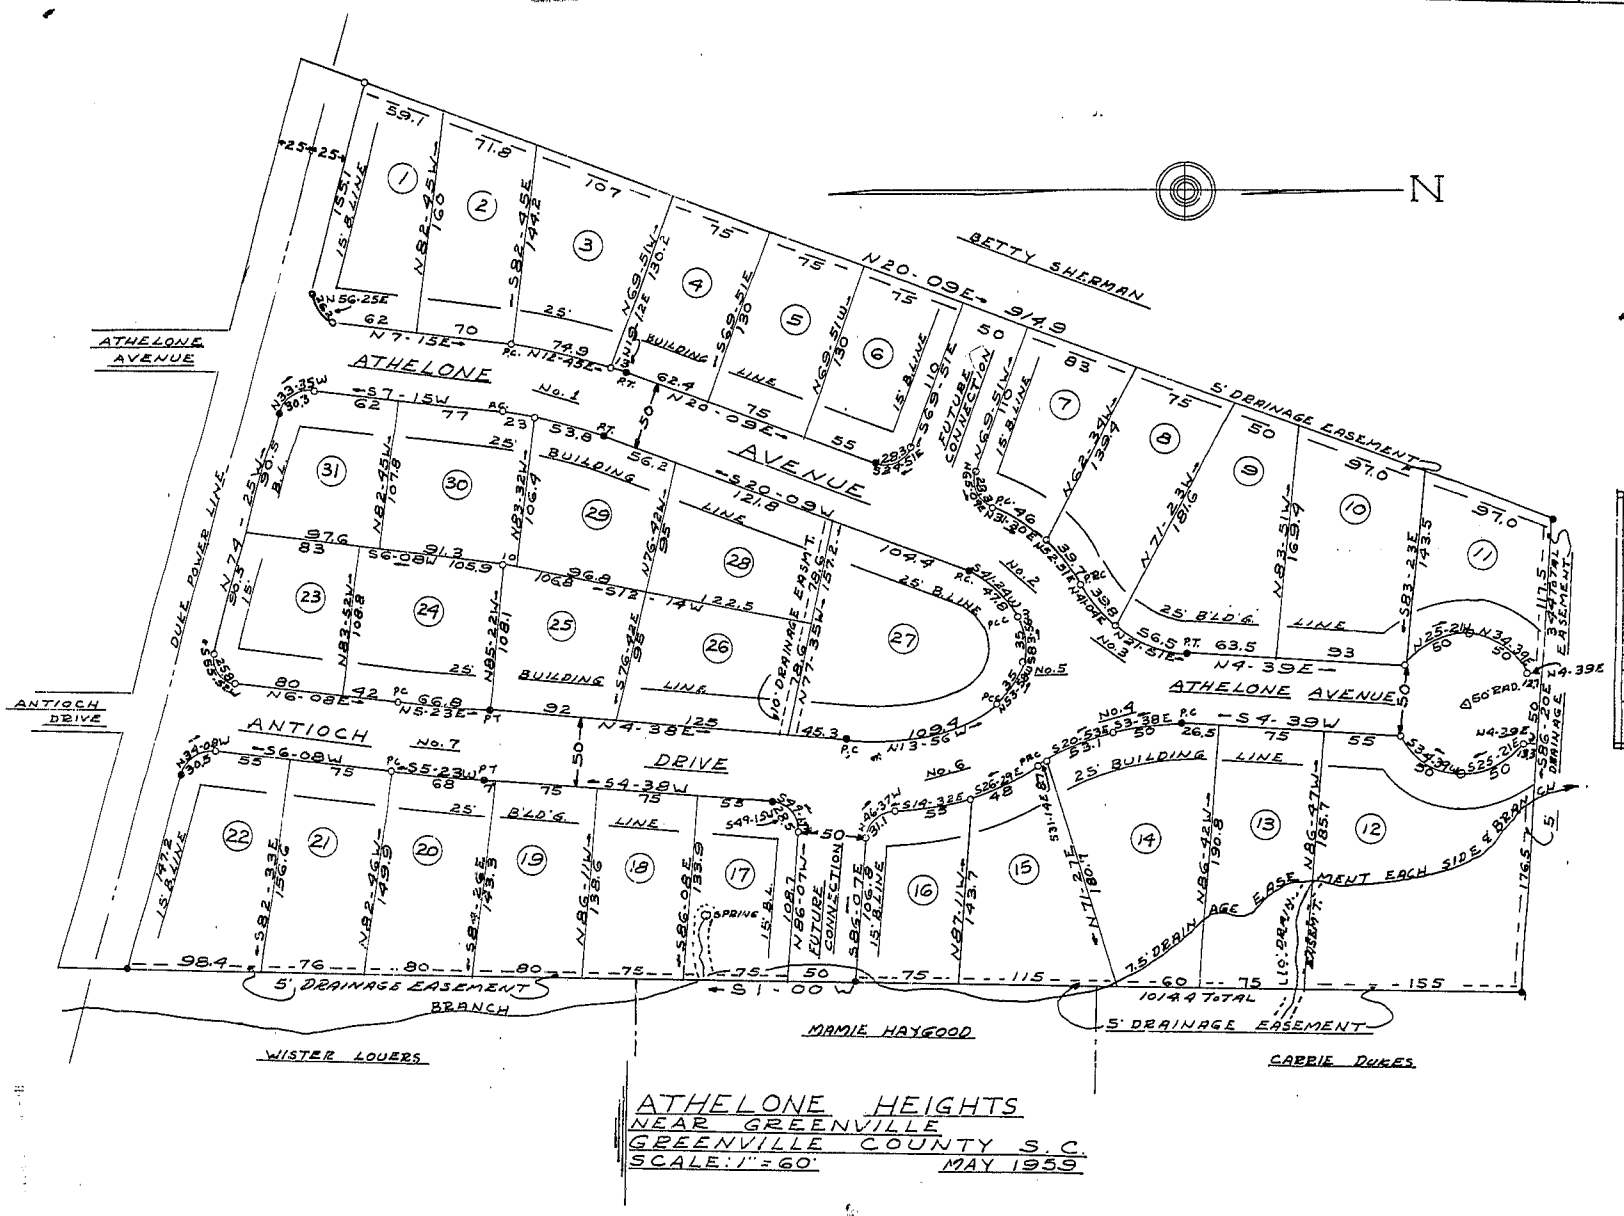

CURVE DATA				
NO.	Δ	D	T	R
1- OUTSIDE	12°54'	14°41'	44.1	
INSIDE	12-54	16-50	38.6	
2-OUTSIDE	42-30	49-19	45.0	
INSIDE	42-30		25.5	65.7
3	58-00	53-18	53.0	
4	37-20	33-16	58.2	
5	89-40		44.0	48.5
6 OUTSIDE	37-09	25-49	74.6	
INSIDE	37-09	33-19	57.8	
7-OUTSIDE	1-30	2-13	34.0	
INSIDE	1-30	2-15	33.4	

ATHELONE HEIGHTS
NEAR GREENVILLE
GREENVILLE COUNTY S.C.
SCALE: 1" = 60' MAY 1959

OCT 5 12 46 PM 59

Certificate Of Owner
I Certify That I am the owner of the Property Shown on This Plat and do Approve of this Sub-division as Shown hereon.
Virginia T. Duncan
32 Maryland Ave.

FINAL PLAN APPROVED
GREENVILLE CITY PLANNING & ZONING COMMISSION
DATE 6-1-59 BY ... SECRETARY OF COMMISSION

Certificate Of Engineer
I Certify That This Is An Accurate Plat of An Actual Survey Completed By Me On MAY 20, 1959 And That The STREETS LOT LINES Are As Shown Hereon.
J. Mac Richardson
R.L.S. No. 598

OCT 5 1959

10533

• IRON PINS AT ALL CORNERS
INDICATES CONCRETE MONUMENT

NOTE: RADII AT ALL INTERSECTIONS HAVE TANGENT OF 20'

RQ-11-30.00

10-5-59 Filed This 5 day of Oct 19 59
and Recorded in Vol 852 Page 111 at ... M.
Register Mesne Conveyance Greenville County, S.C.