Plat Book UU, Page 77

See Deed Book 48 Page 149
" " " 92 " 483
" " " 23 " 431

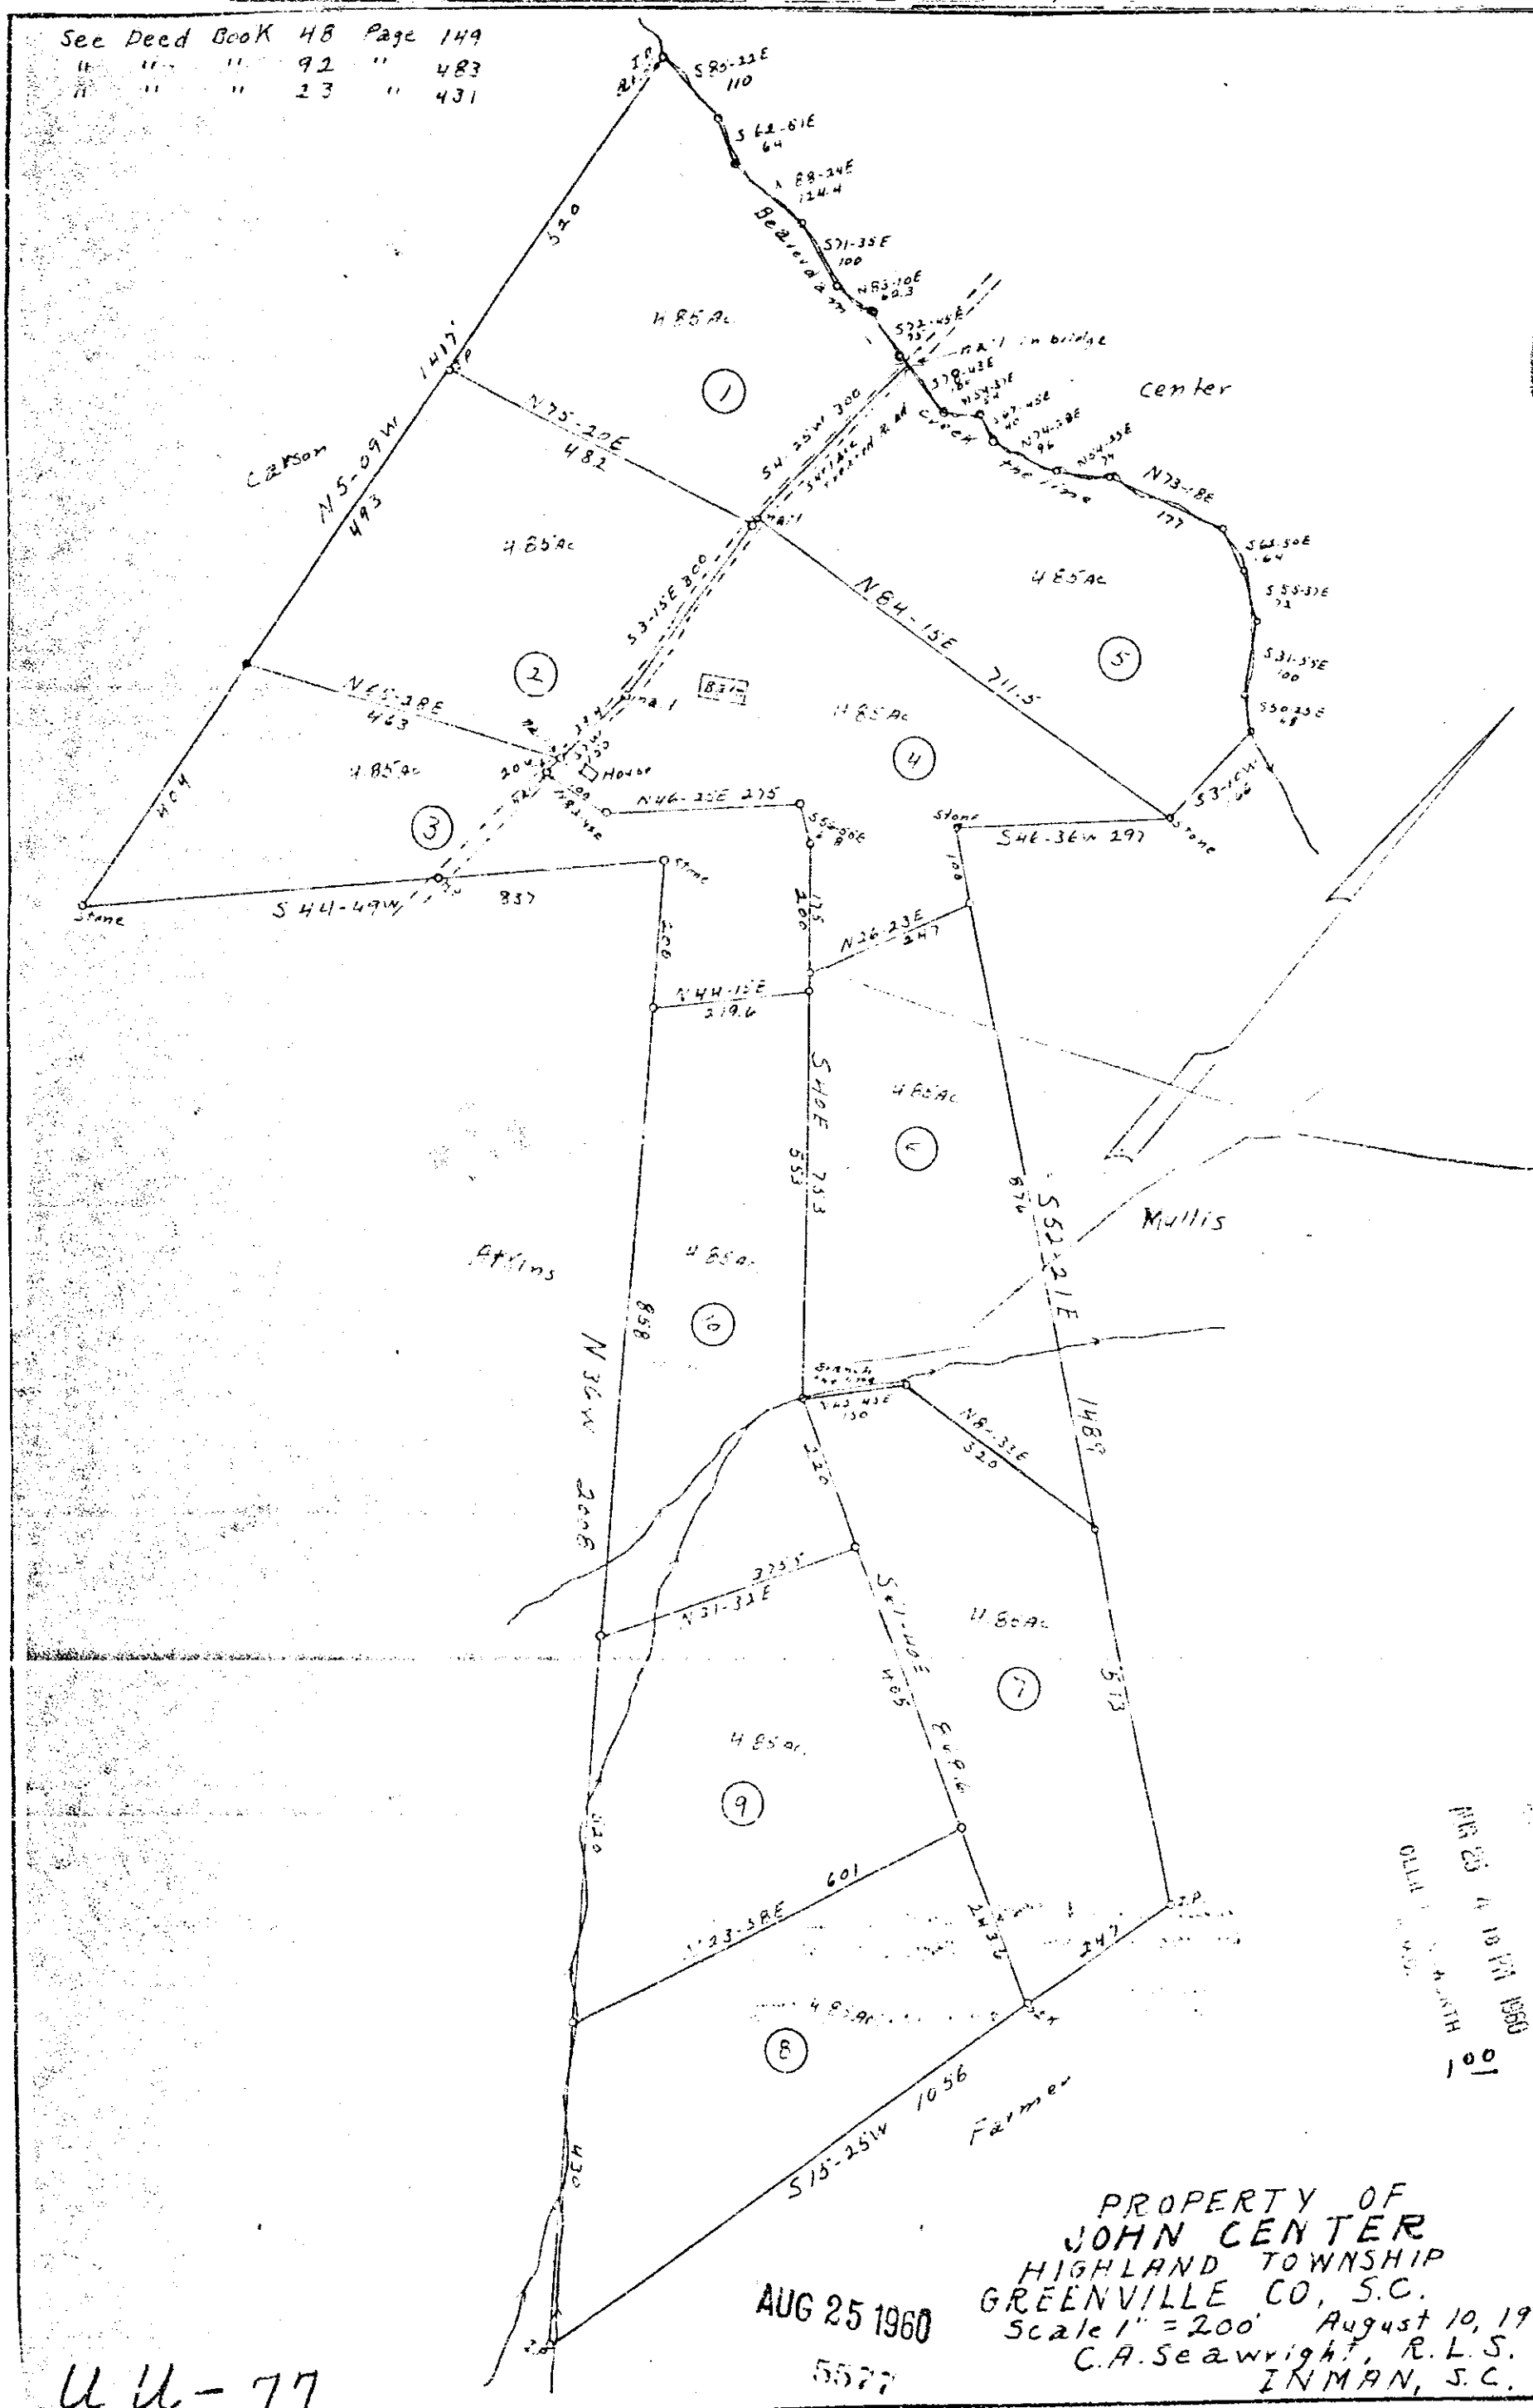

I hereby certify that this plat is correct to the best of my knowledge and belief. Error does not exceed 1 in 10,000 feet.

Land Surveyor in and for Greenville County, S. C.

Registered Engineer and/or Land Surveyor, Greenville County, S. C.

PROPERTY OF
JOHN CENTER
HIGHLAND TOWNSHIP
GREENVILLE CO, S.C.
Scale 1" = 200' August 10, 1960
C.A. Seawright, R.L.S.
INMAN, S.C.

UU-77