Plat Book -XX- Page 195A

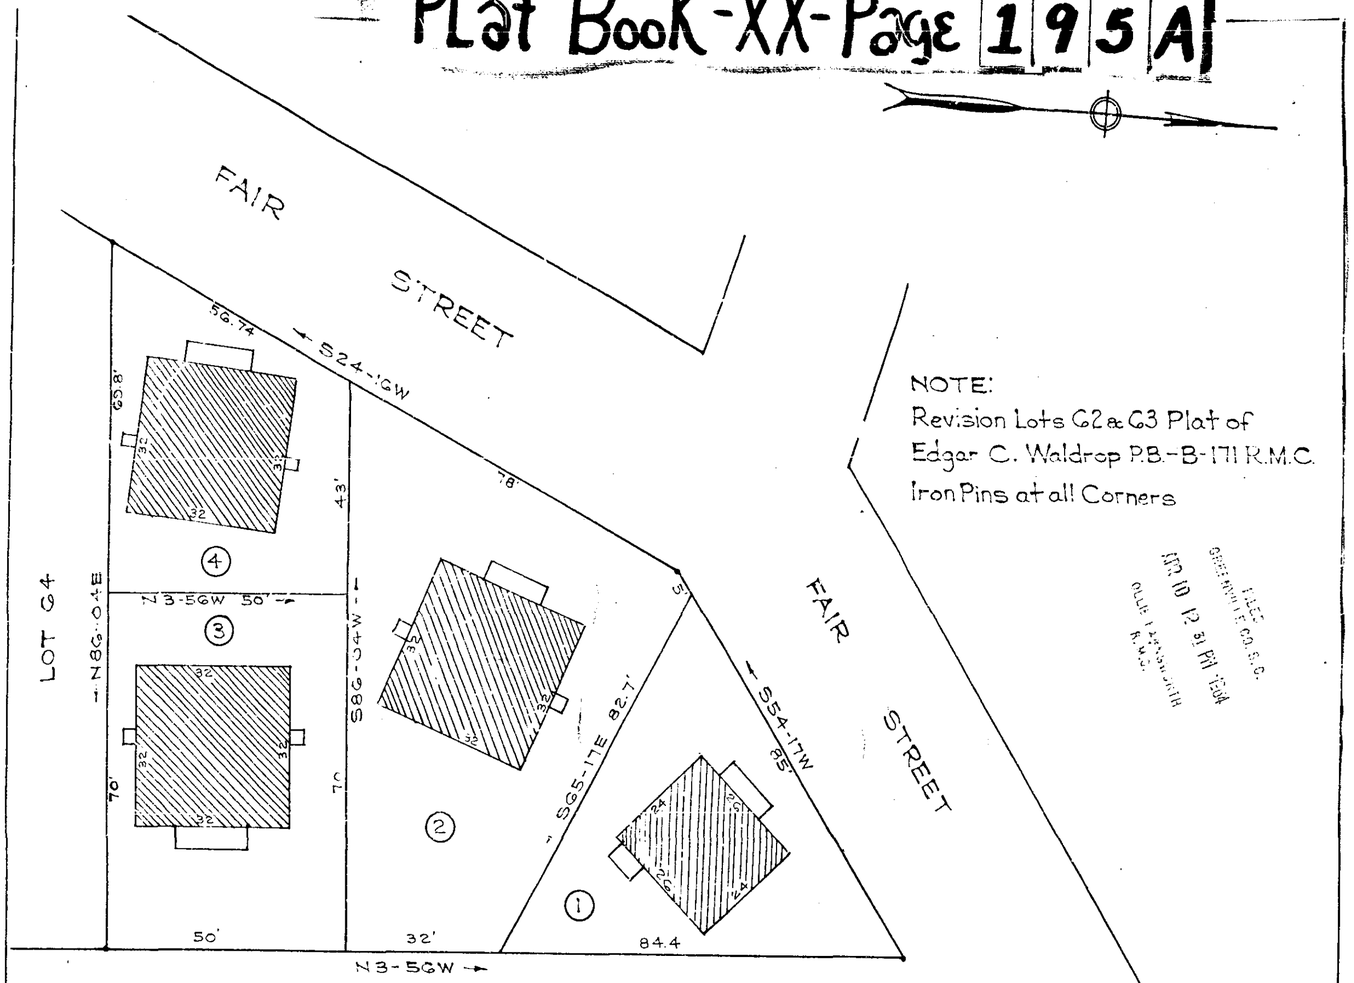

NOTE:
Revision Lots 62 & 63 Plat of
Edgar C. Waldrop P.B.-B-171 R.M.C.
Iron Pins at all Corners

FILED
GREENVILLE CO. S. C.
APR 10 12 21 PM '64
OLLIE FARNSWORTH
R.M.C.

CONCORD STREET
Formerly Dover Street

PROPERTY OF
J. G. CUNNINGHAM
GREENVILLE CO. S. C.
Scale 1"=20' April 1964

DALTON & NEVES
ENGINEERS

APR 10 1964

28854

Filed This 10 day of April 1964 at 9:34 A.M.
And Recorded in Vol. 7x 72 Page 195
Register Mesne Conveyance Greenville County, S. C.