47

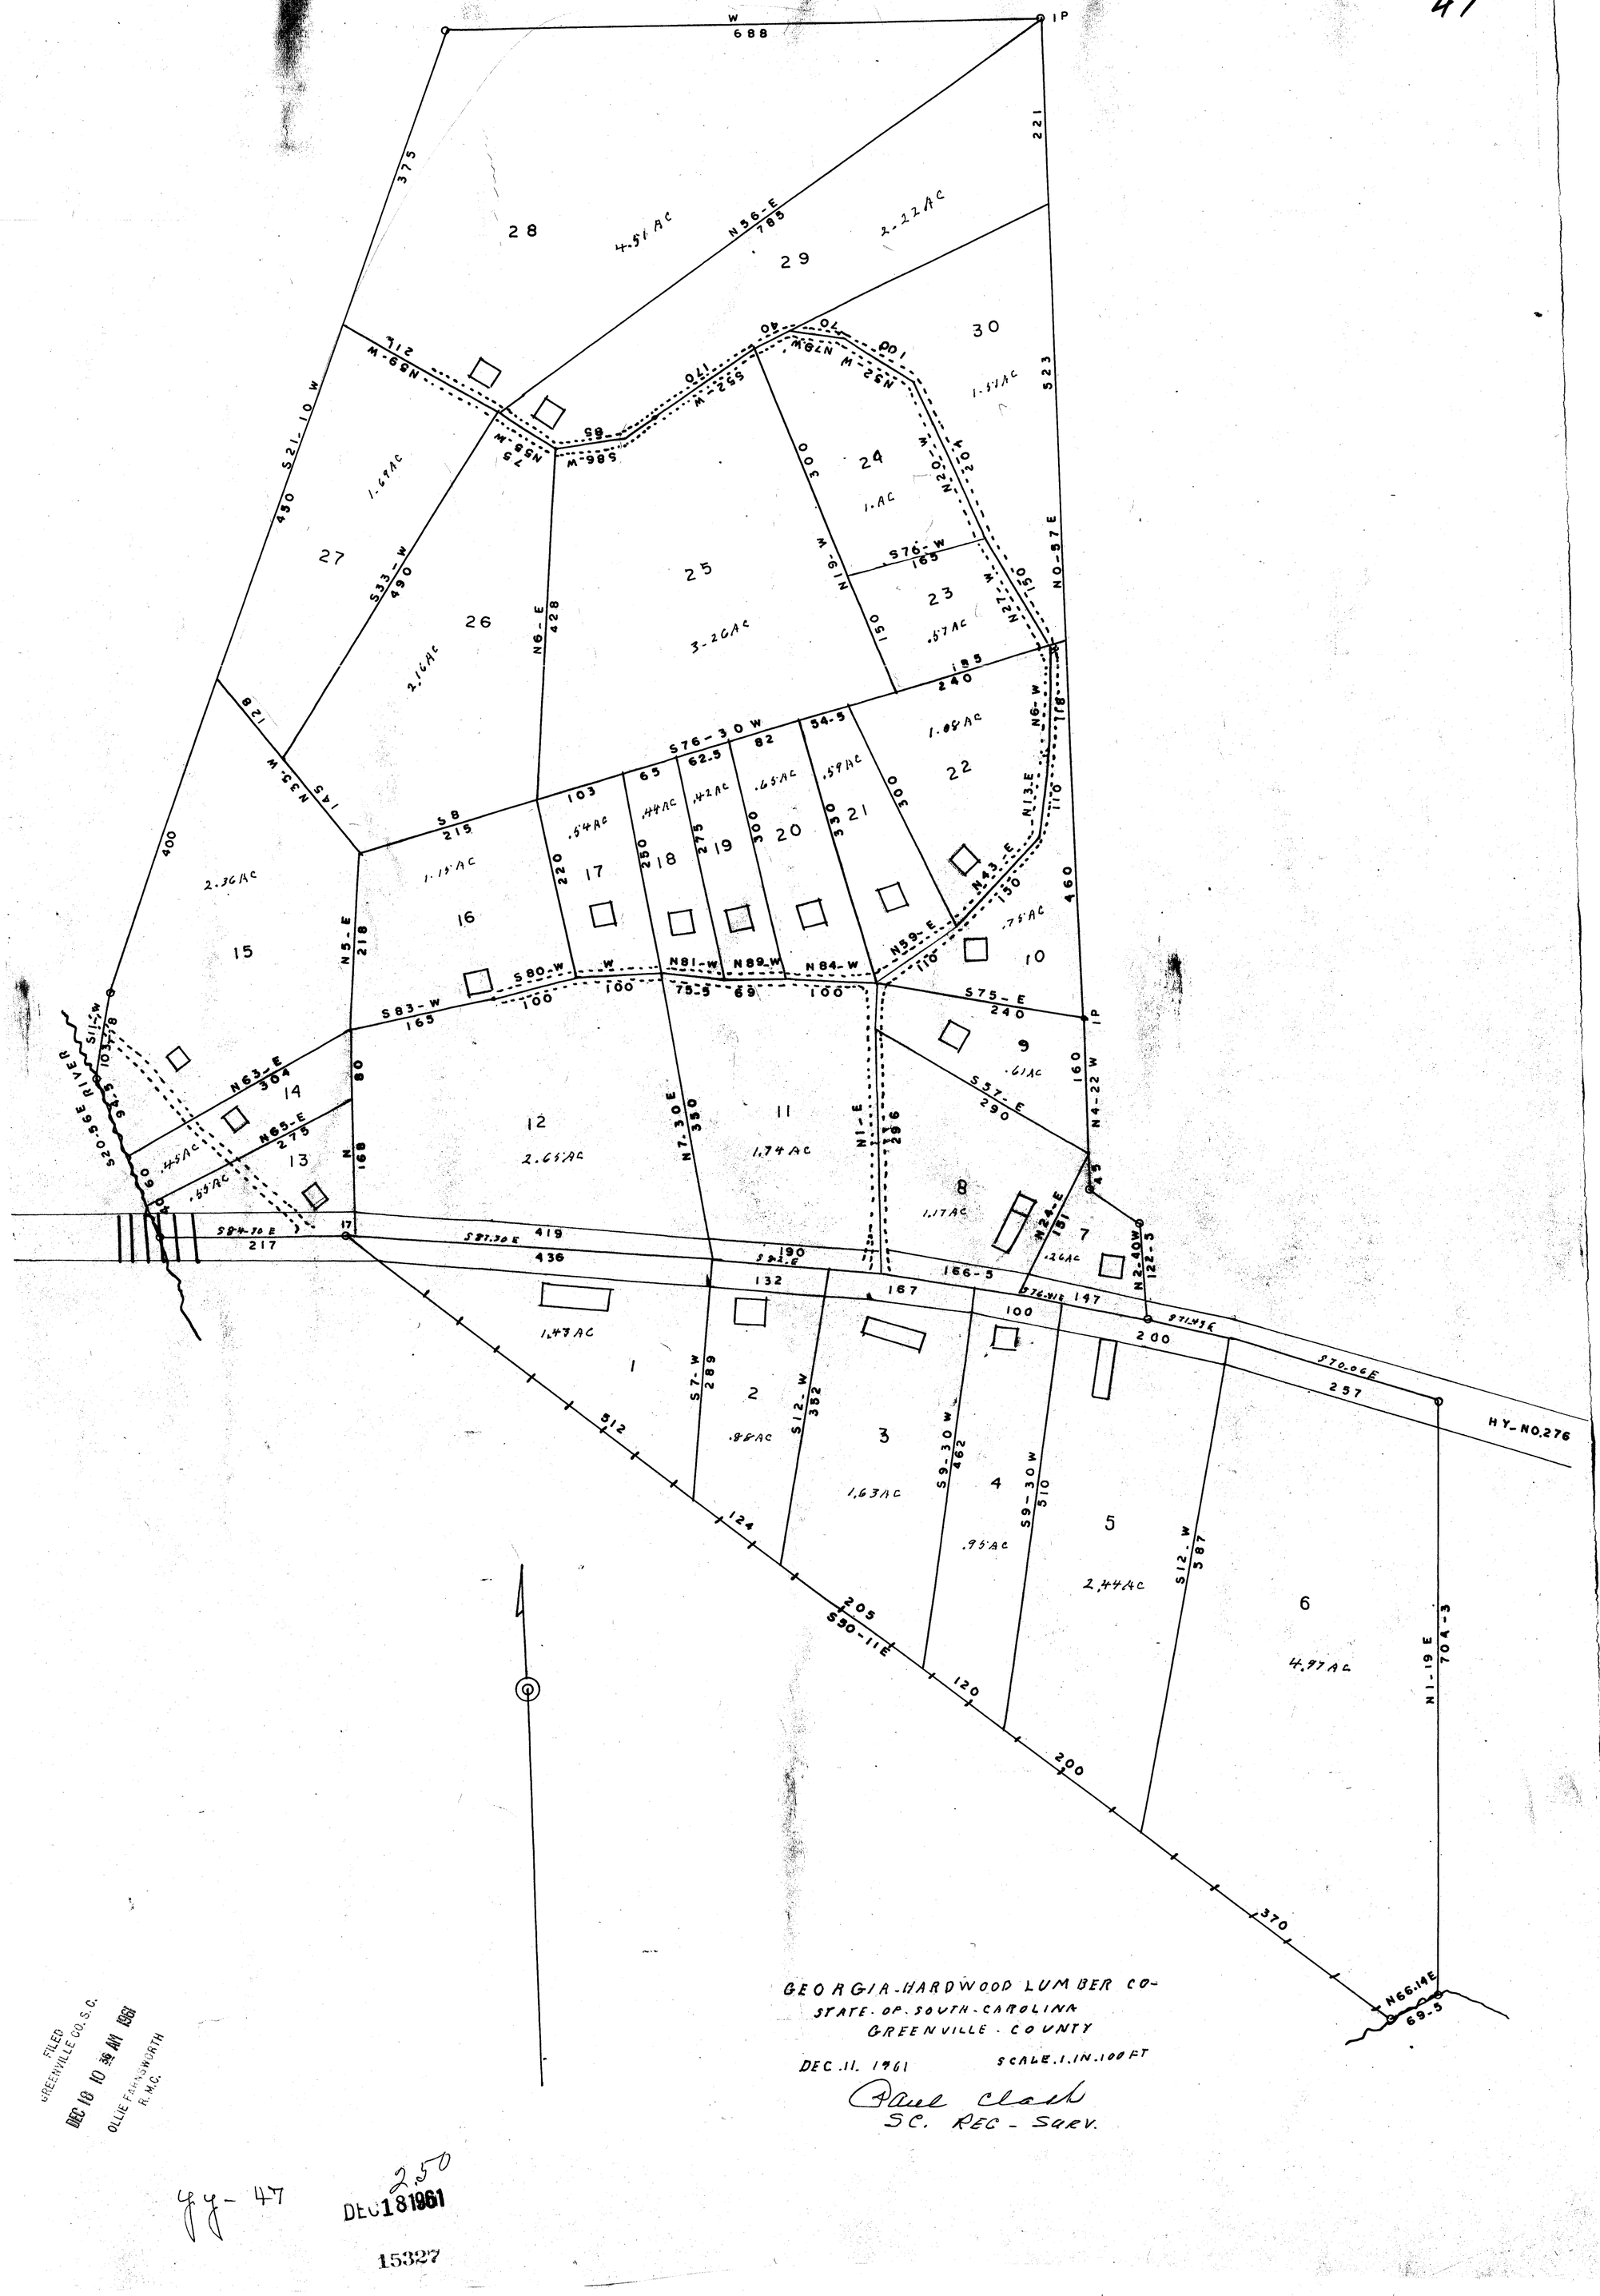

Filed This 18 day of Dec. 19 61
at 11:27 A.M.
And Recorded in Vol. 448 Page 47
Register Mesne Conveyance Greenville County, S.C.

GEORGIA-HARDWOOD LUMBER CO-
STATE OF SOUTH CAROLINA
GREENVILLE COUNTY

DEC. 11. 1961 SCALE 1 IN. 100 FT

Paul Clark
SC. REC - SURV.

FILED
GREENVILLE CO. S. C.
DEC 10 10 35 AM 1961
OLLIE FARNSWORTH
R.M.C.

yy- 47

DEC 18 1961 2.50

15327