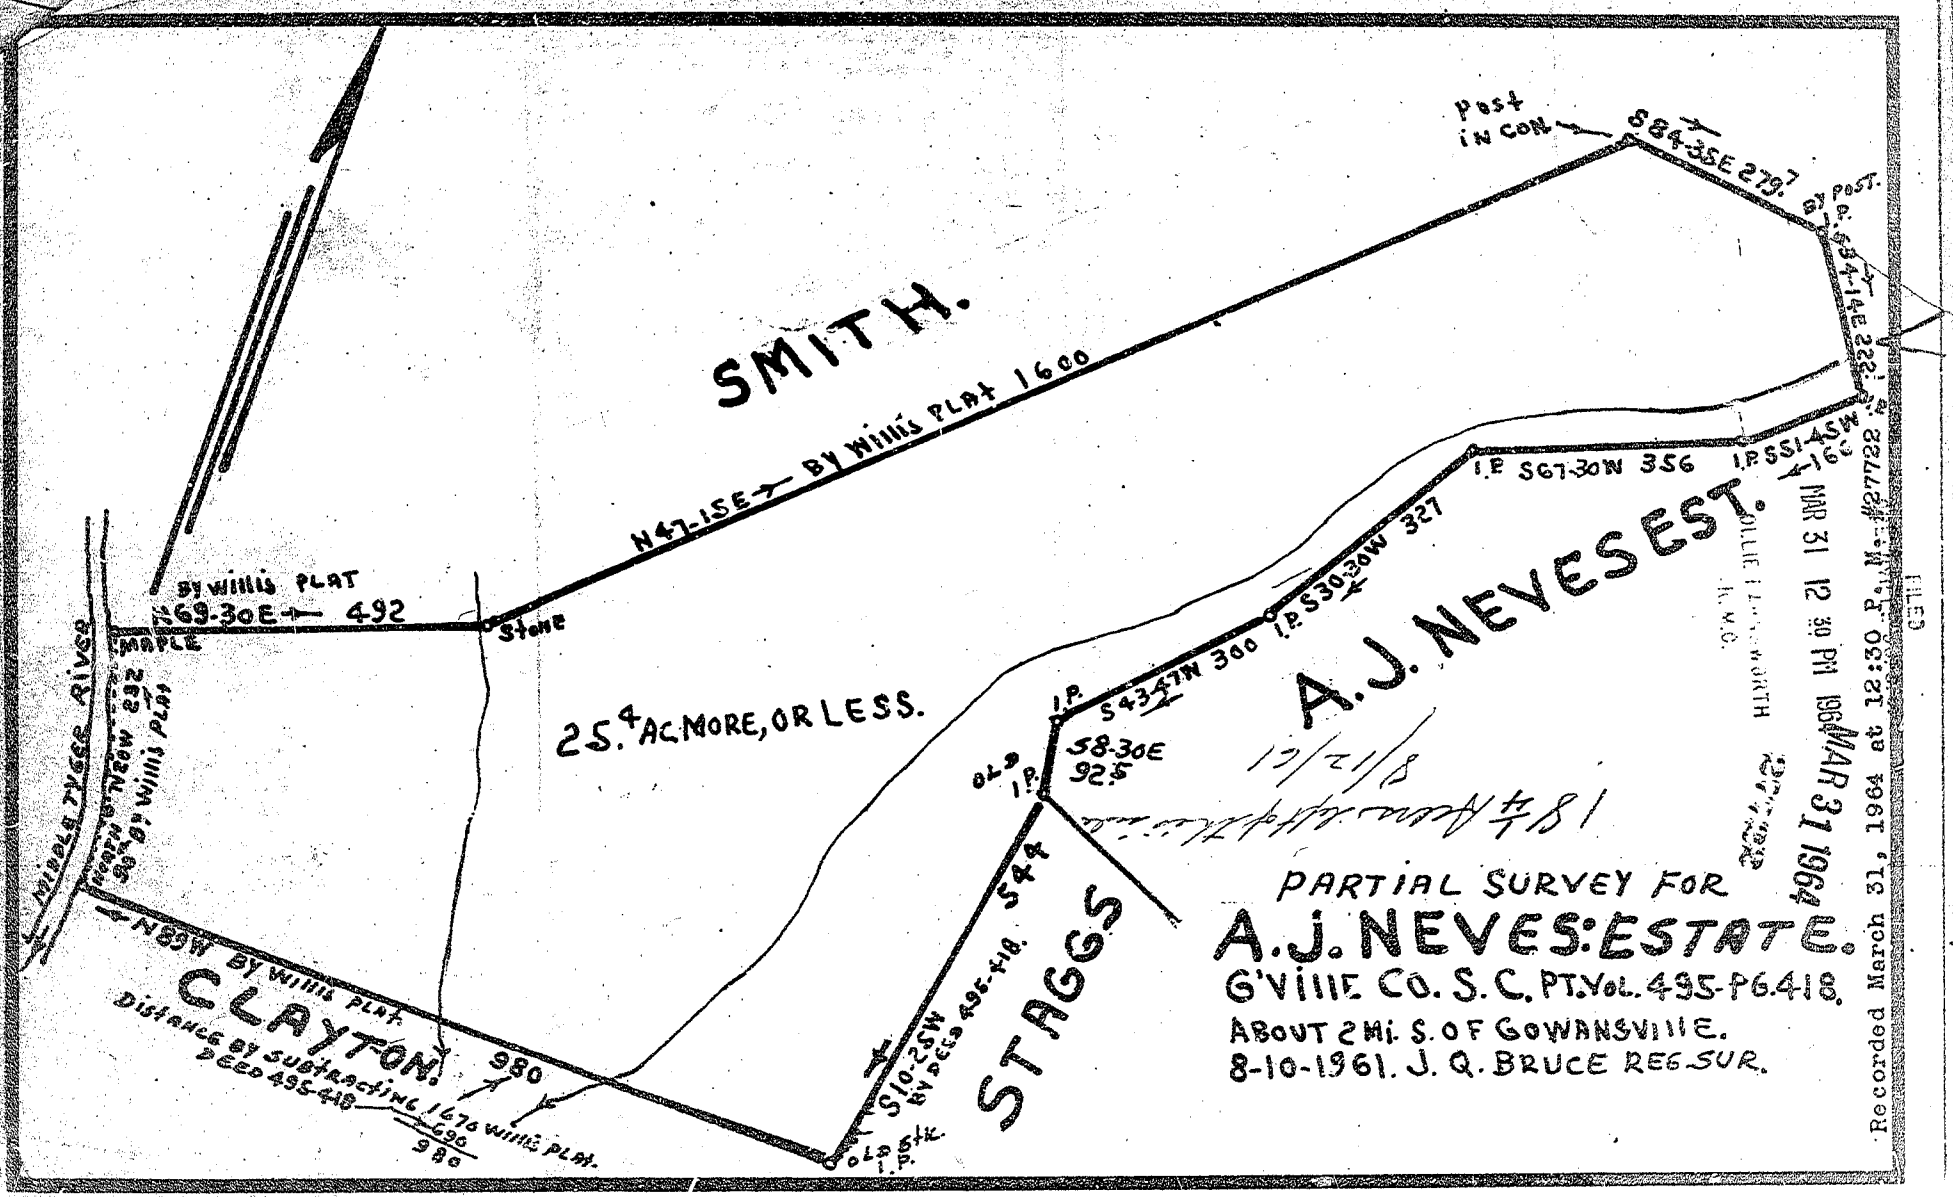
SMITH.
N47-15E BY Willis PLAT 1600
BY Willis PLAT
N69-30E 492
MAPLE
Stone
MIDDLE TYGER RIVER
NORTH N20W 292
90 BY Willis PLAT
25.4 AC. MORE, OR LESS.
N89W BY Willis PLAT
CLAYTON.
980
Distance by subtracting 1670 Willis PLAT.
DEED 495-418
690
980
Post in con
S84-35E 279.7
BY POST.
I.P.
S34-14E 222
I.P. S67-30W 356
I.P. S51-45W 166
I.P. S30-30W 327
I.P. S43-47W 300
I.P.
S8-30E 92.5
OLD I.P.
S44
S10-25W BY DEED 495-418.
OLD Stk. I.P.
STAGGS
A.J. NEVES EST.
PARTIAL SURVEY FOR
A.J. NEVES: ESTATE.
G'VILLE CO. S.C. PT. VOL. 495-PG. 418.
ABOUT 2 MI. S. OF GOWANSVILLE.
8-10-1961. J. Q. BRUCE REG. SUR.
Recorded March 31, 1964 at 12:30 P.M. #27722
MAR 31 1964
FILED
MAR 31 12 30 PM 1964
27722

$1.00 Picture