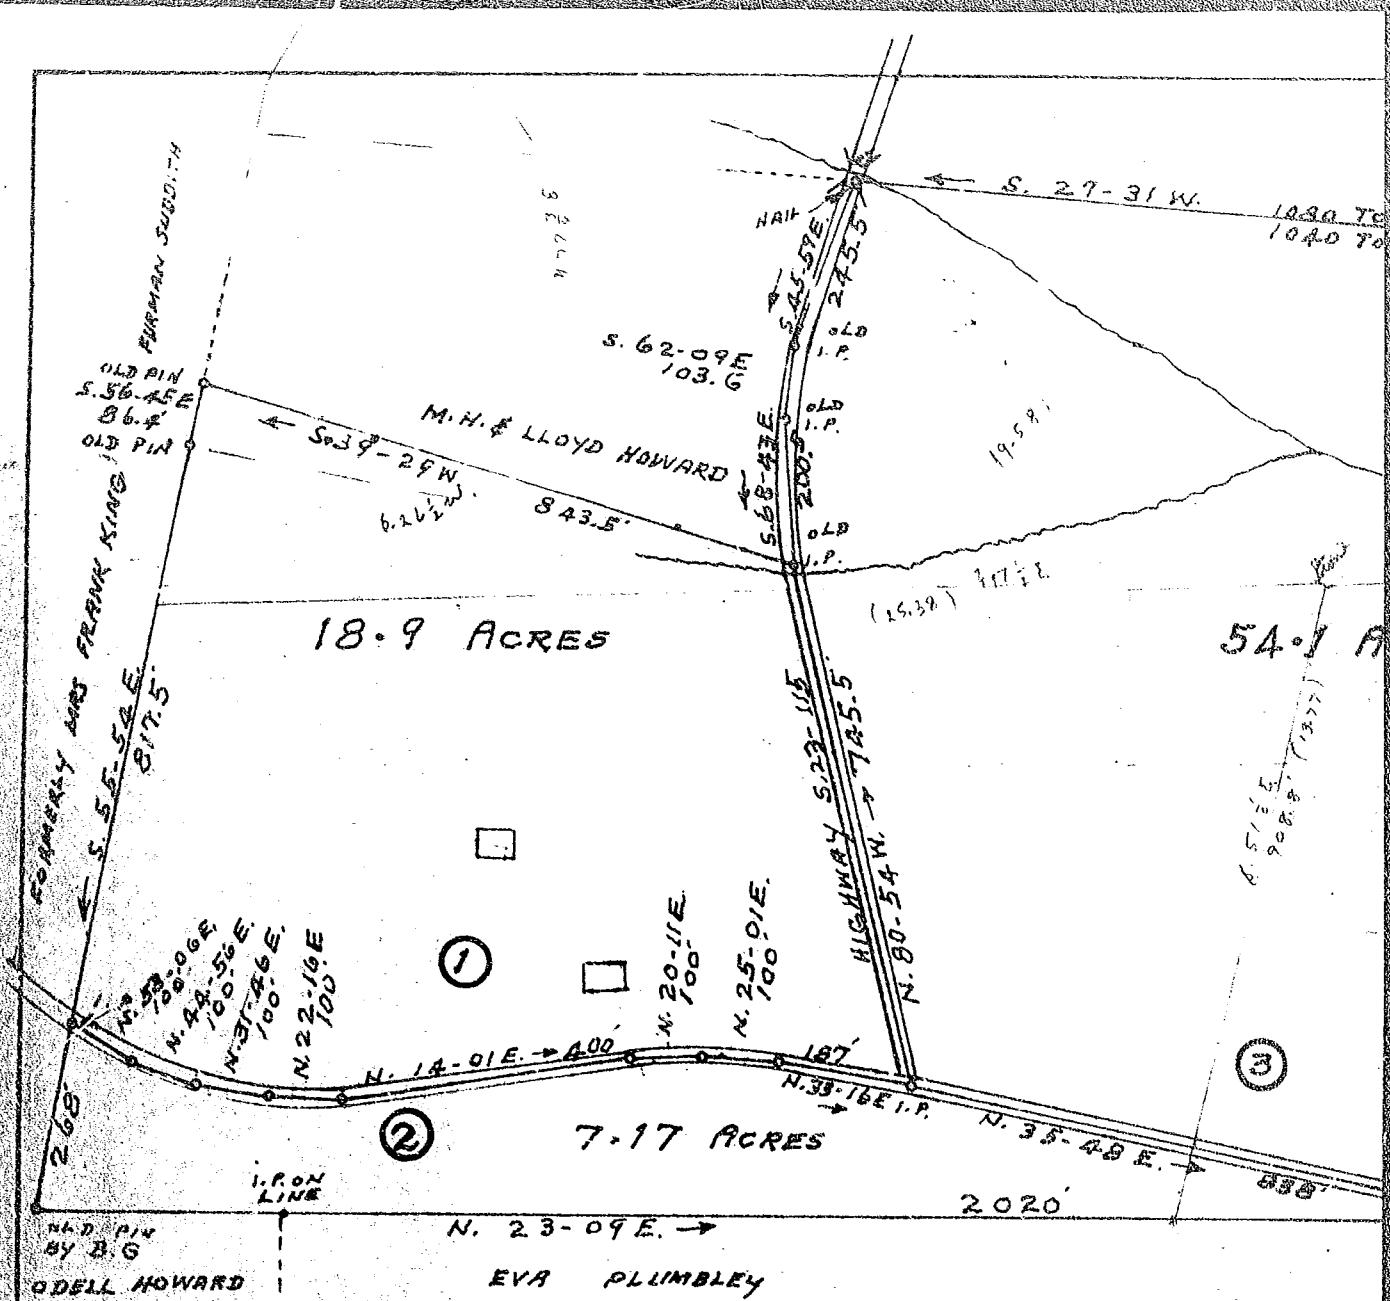

PROPERTY OF

D · A · LISTER · ESTATE

HIGHLAND TOWNSHIP GREENVILLE COUNTY

SOUTH CAROLINA

SCALE: 1" = 200 FEET JANUARY 6 1965

SURVEYED DEC. 31, 1964 & JAN. 1, 1965

H. S. BROCKMAN, REG' SURVEYOR
GREER, S.C. No. 952

Photo 2.01

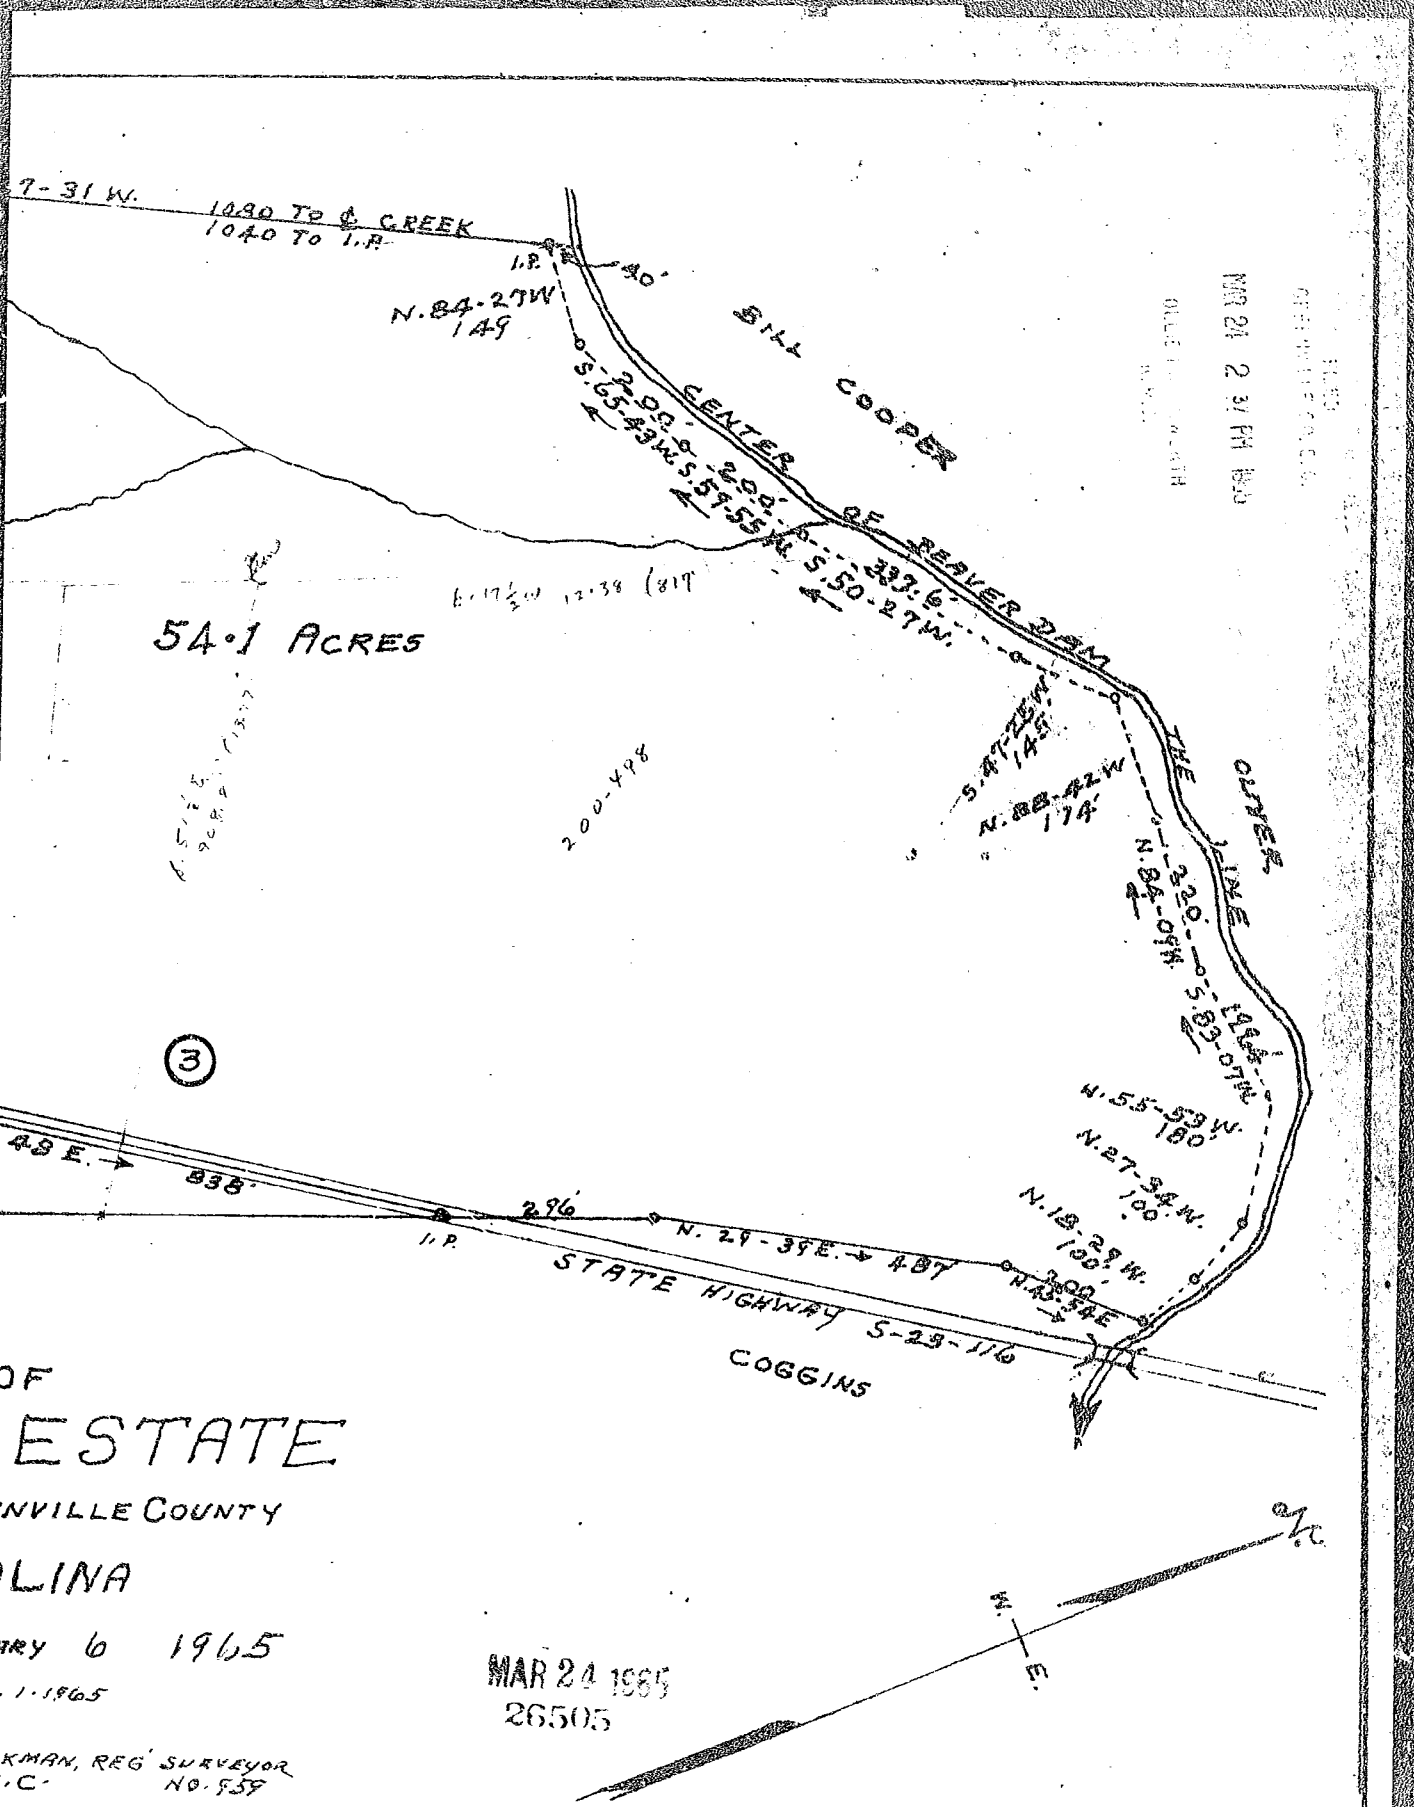

Recorded March 24, 1965 at 2:37 P. M #26505