R. W. JONES

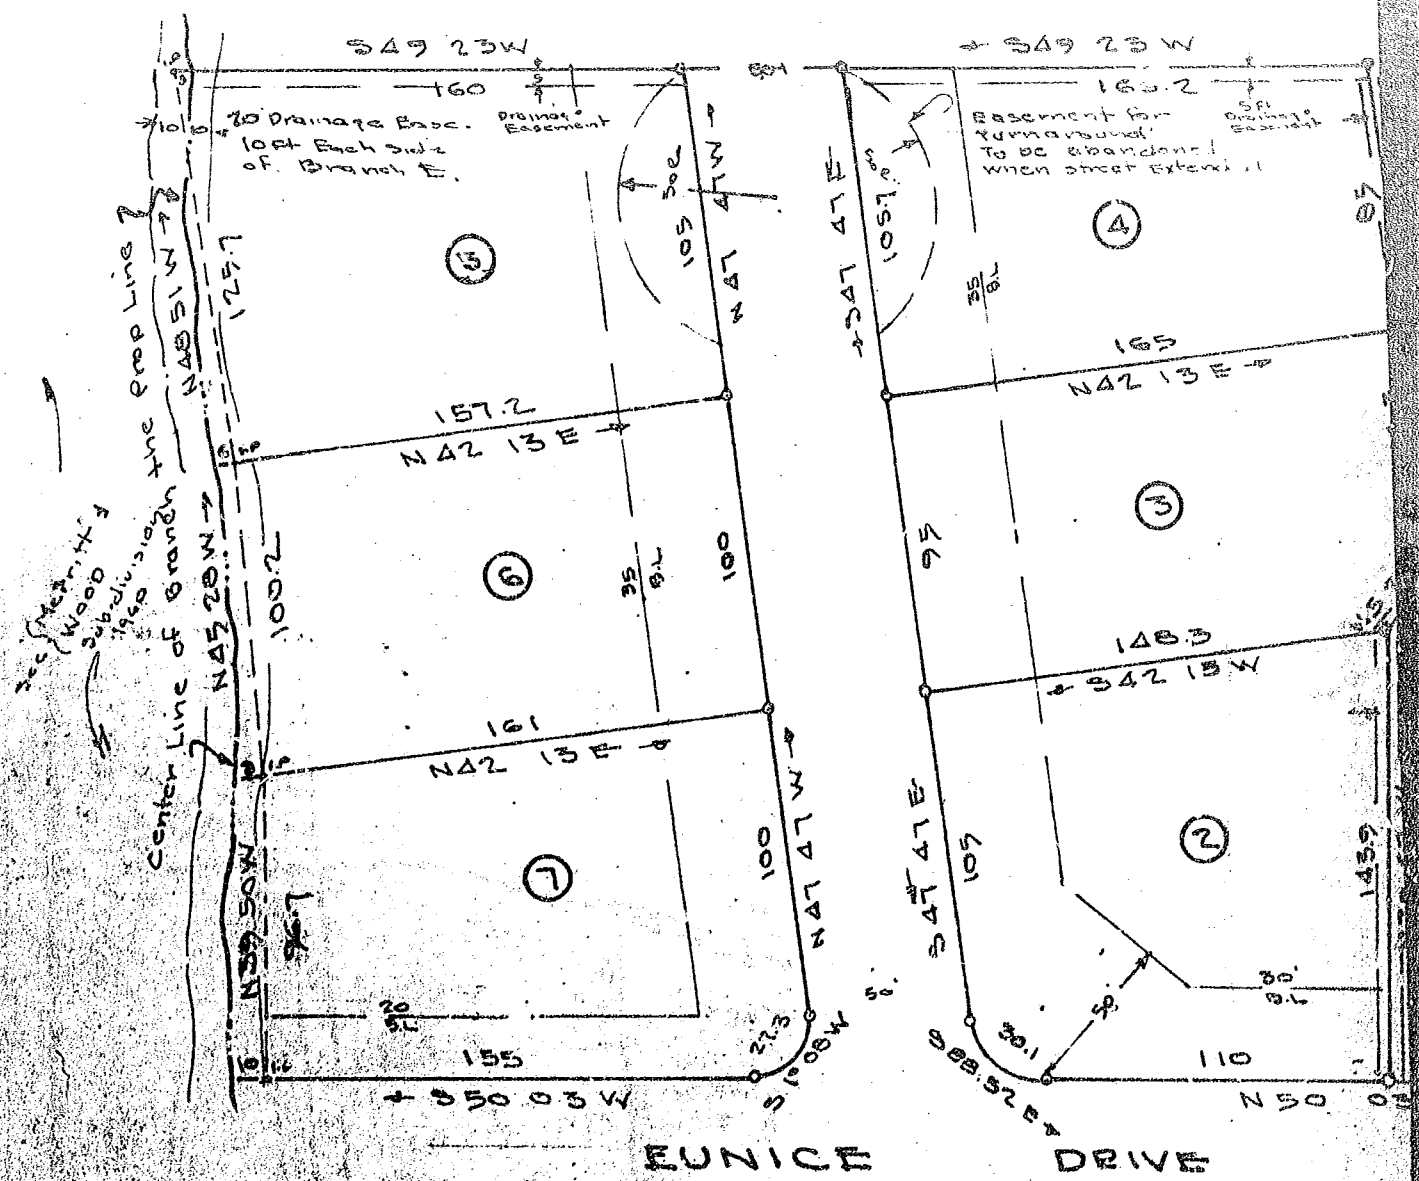


| CERTIFICATE OF SURVEY |
| --- |
| I HERBY CERTIFY THAT THIS IS AN ACCURATE MAP OF AN ACTUAL SURVEY COMPLETED BY ME AUG. 1966<br>Registered Engineer S.C. 1144 |
| CERTIFICATE OF OWNER |
| I HERE BY CERTIFY THAT I AM THE OWNER OF PROPERTY SHOWN ON THIS MAP AND DO APPROVE OF THE SUB & DIVISION THEREOF AS SHOWN.<br>109 Farr's Bridge Rd<br>Date August 1966 |

PROPER

J. T. ME

GREENVILLE

SCALE 1" = 50'

Recorded November 22, 1

JONES ENGINEERING SERVICES — GRE