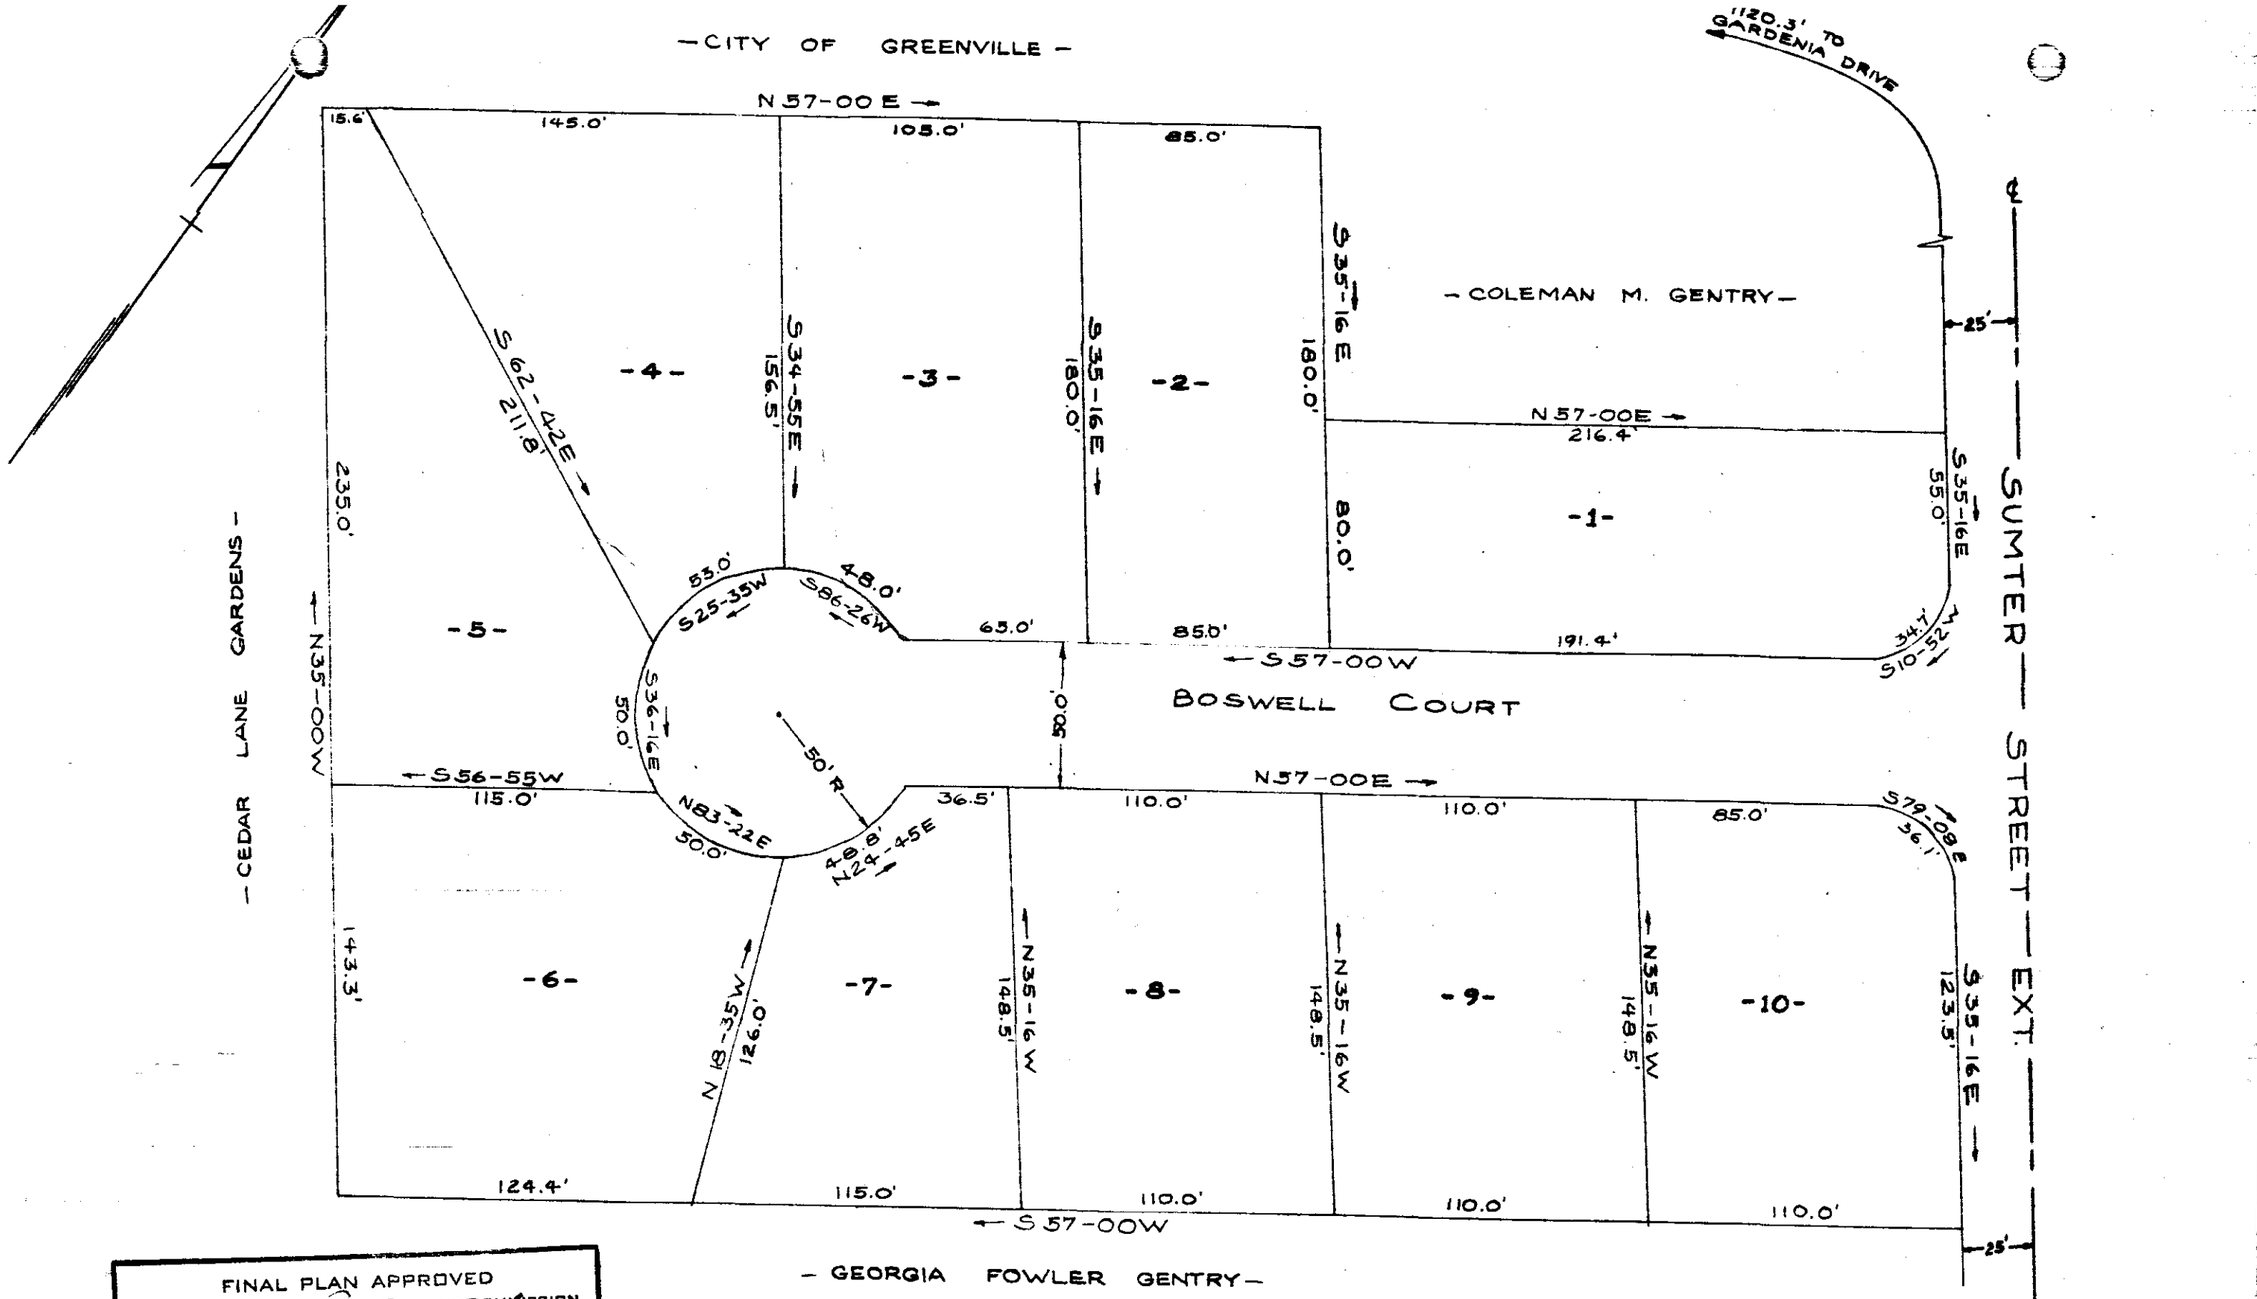

FINAL PLAN APPROVED
GREENVILLE CITY PLANNING & ZONING COMMISSION
DATE 8/11/64 BY [signature]
SECRETARY OF COMMISSION

FINAL PLAT
OF
BOSWELL COURT

NEAR GREENVILLE, S.C.

SCALE 1" = 50' 13 JULY 1964

H H - 81

I HEREBY CERTIFY THAT THE ABOVE IS A CORRECT SURVEY OF THE PROPERTY AND SUBDIVISION SHOWN HEREON:

B. B. Bruce
R. L. S. NO. 1952

SEP 17 1964
8383

CAROLINA ENGINEERING & SURVEYING CO.
GREENVILLE, S.C.

GREEN
SEP 17 11 24
OLLIE FARNSWORTH
R.M.C.

100

SEP 17 1964

I HEREBY CERTIFY THAT I AM THE OWNER OF THE PROPERTY SHOWN ON THIS PLAT AND DO APPROVE OF THE SUBDIVISION THEREON AS SHOWN:

[signature]
OWNER

8383 Filed This 17 day of Sept. 1964
And Recorded in Vol. HHH Page 81 at M
Ollie Farnsworth
Register Mesne Conveyance Greenville County, S. C.

81