JAN 19 3 19 PM 1965

OLLIE FARNSWORTH
R. M. C.

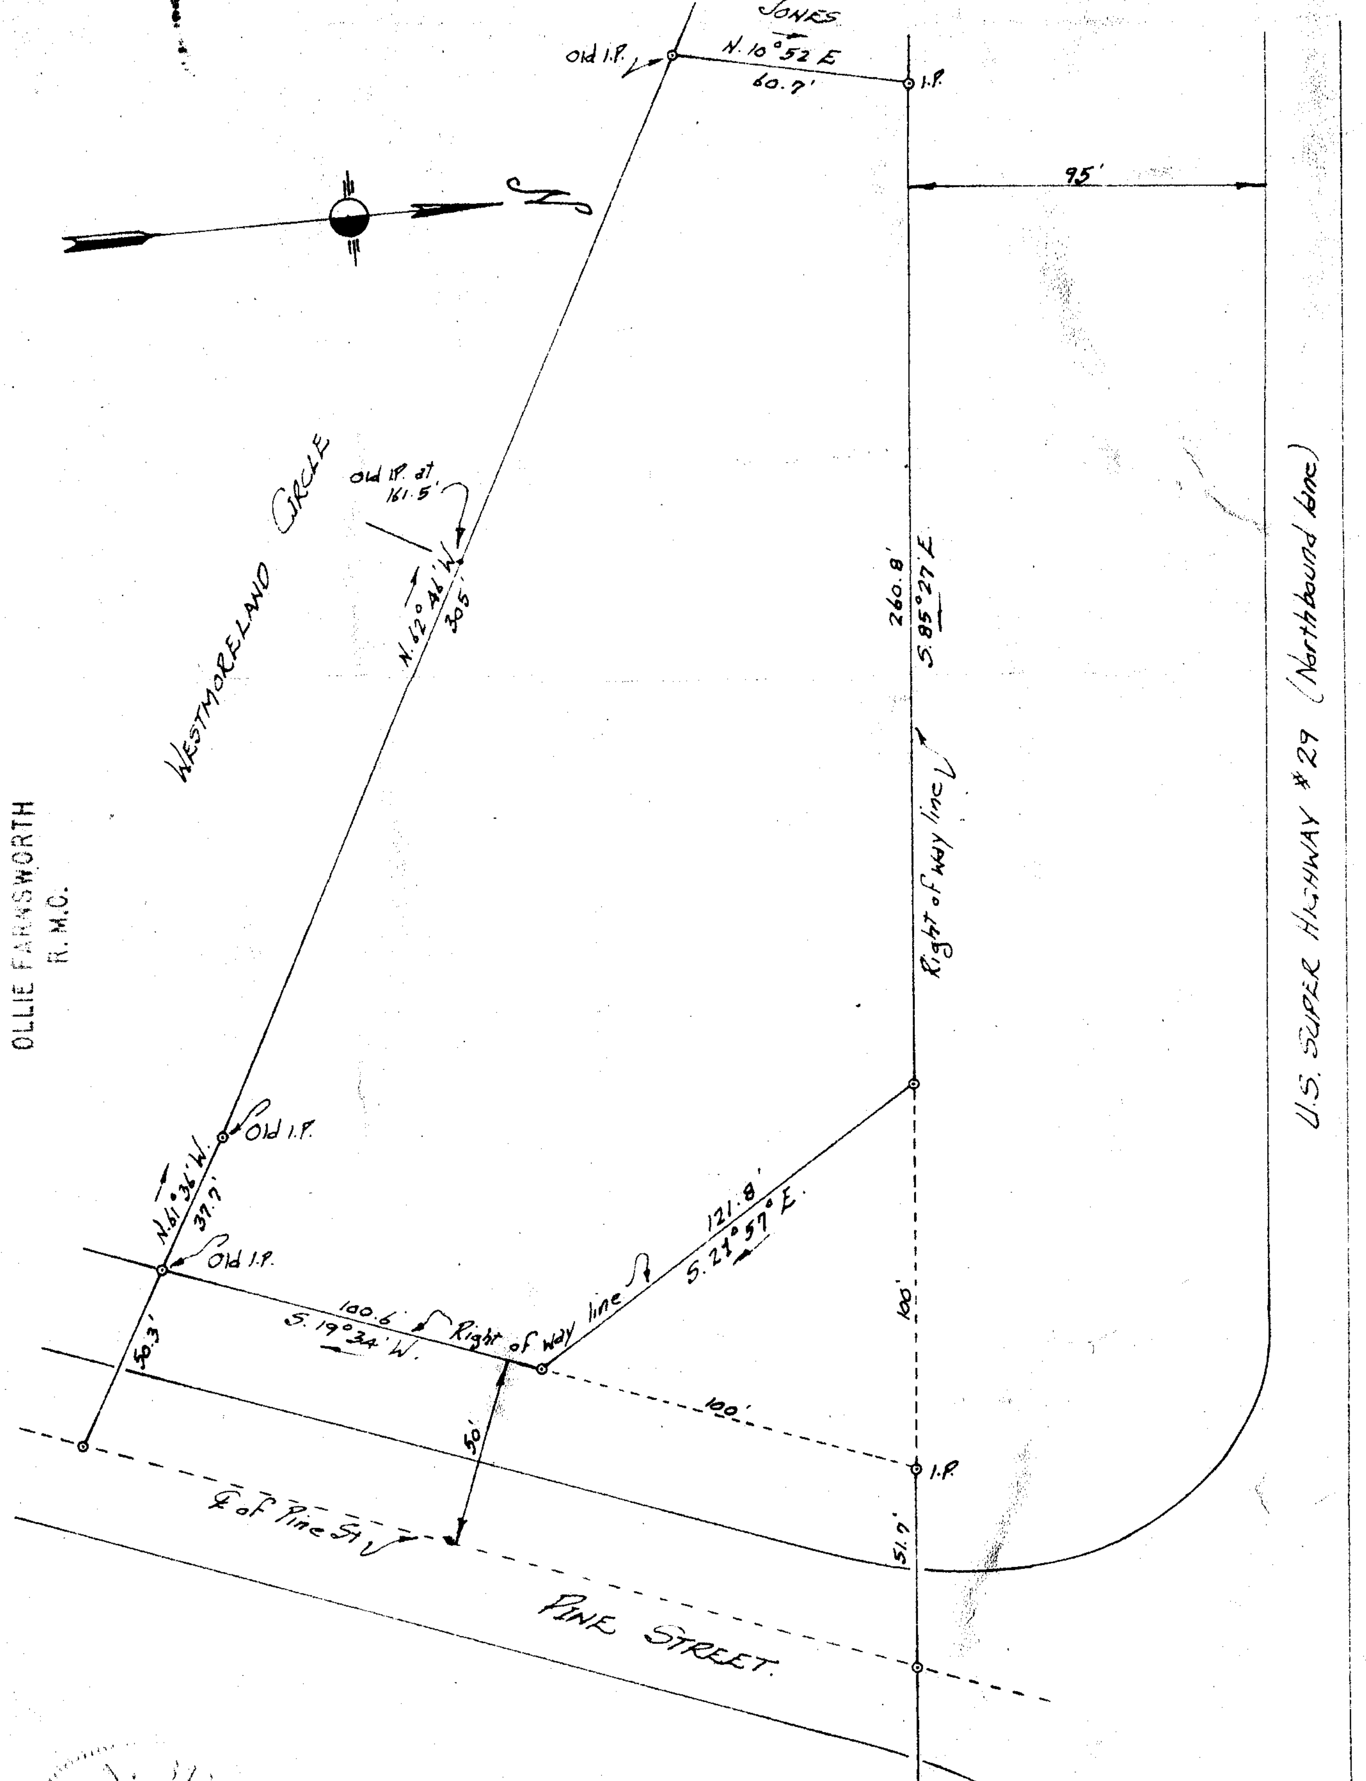

REGISTERED LAND SURVEYOR No. 2212

PROPERTY OF JAMES A. BLACK JR.

Located in Greer

CHICK SPRINGS TOWNSHIP GREENVILLE COUNTY.
SOUTH CAROLINA

III - 4

SCALE: 1" = 50 FEET. SEPT. 17. 1960.

Survey made Sept 12. 1960.

NOTE: The above plat shows the amendments to property described in deed, recorded in Vol. 634 page 355, also on plat of Mrs. J.C. Cumingham property made by H.S. Brockman, May 19 1953.

John A. Simmons - Reg. Surveyor #2212.
GREER, S.C.

JAN 19 1965
20323

20323 Filed This 19 day of Jan 1965
And Recorded in Vol. III Page 4 at 3:19 PM
[signature]
Register Mesne Conveyance Greenville County, S. C.