Topographic Map Prepared for

Southern Bell Telephone & Telegraph Co.

Greenville County, near Greenville, S.C.

William Wingfield
Reg. Surveyor.

Scale 1"=20'
Oct. 19, 1965.

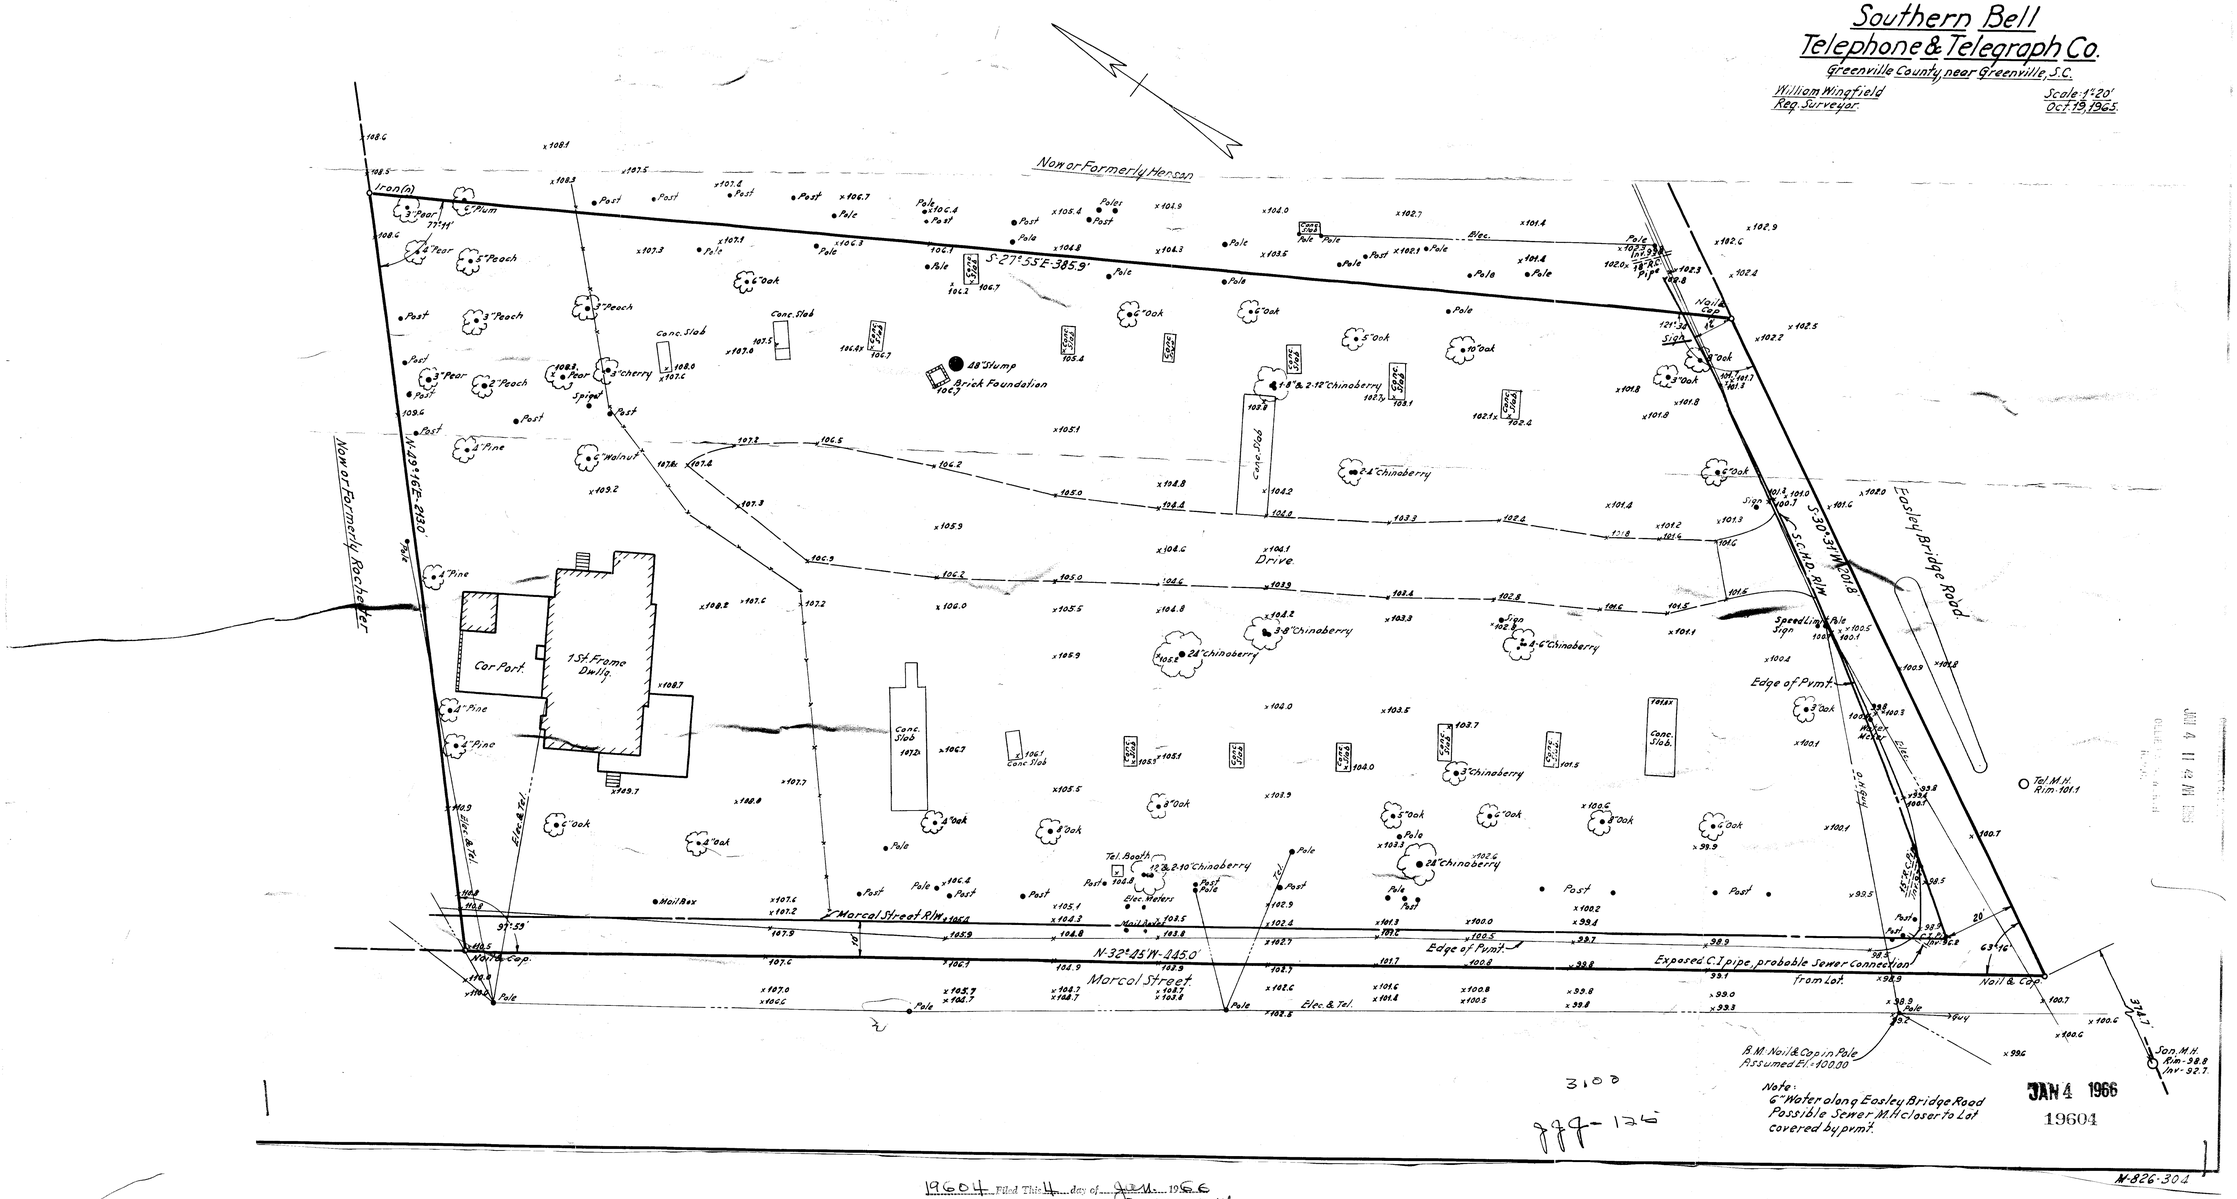
Now or Formerly Hensan
Iron(o)
S 27°55'E 385.9'
Now or Formerly Rochester
N 49°16'E 213.0'
Morcal Street R/W
N 32°45'W 145.0'
Morcal Street
Drive
1St. Frame Dwlg.
Car Port
Conc. Slab
Brick Foundation
Tel. Booth
Elec. Meters
Mail Box
Elec. & Tel.
Edge of Pvmt.
Exposed C.I. pipe, probable Sewer connection from Lot
Nail & Cap
B.M. Nail & Cap in Pole Assumed El. = 100.00
Tel M.H. Rim-101.1
Eosley Bridge Road
S 30°31'W 201.8
Speedling Pole
Sign
Fence
Water Meter
Gas Line
Int. 93.9
Pipe
Pole
Post
Elec.
Tel.
Sign
Nail & Cap
Fence
Gas Line
Water Meter