Application No. 234919
Walter G. Sweet

JAN 28 1966
Accepted

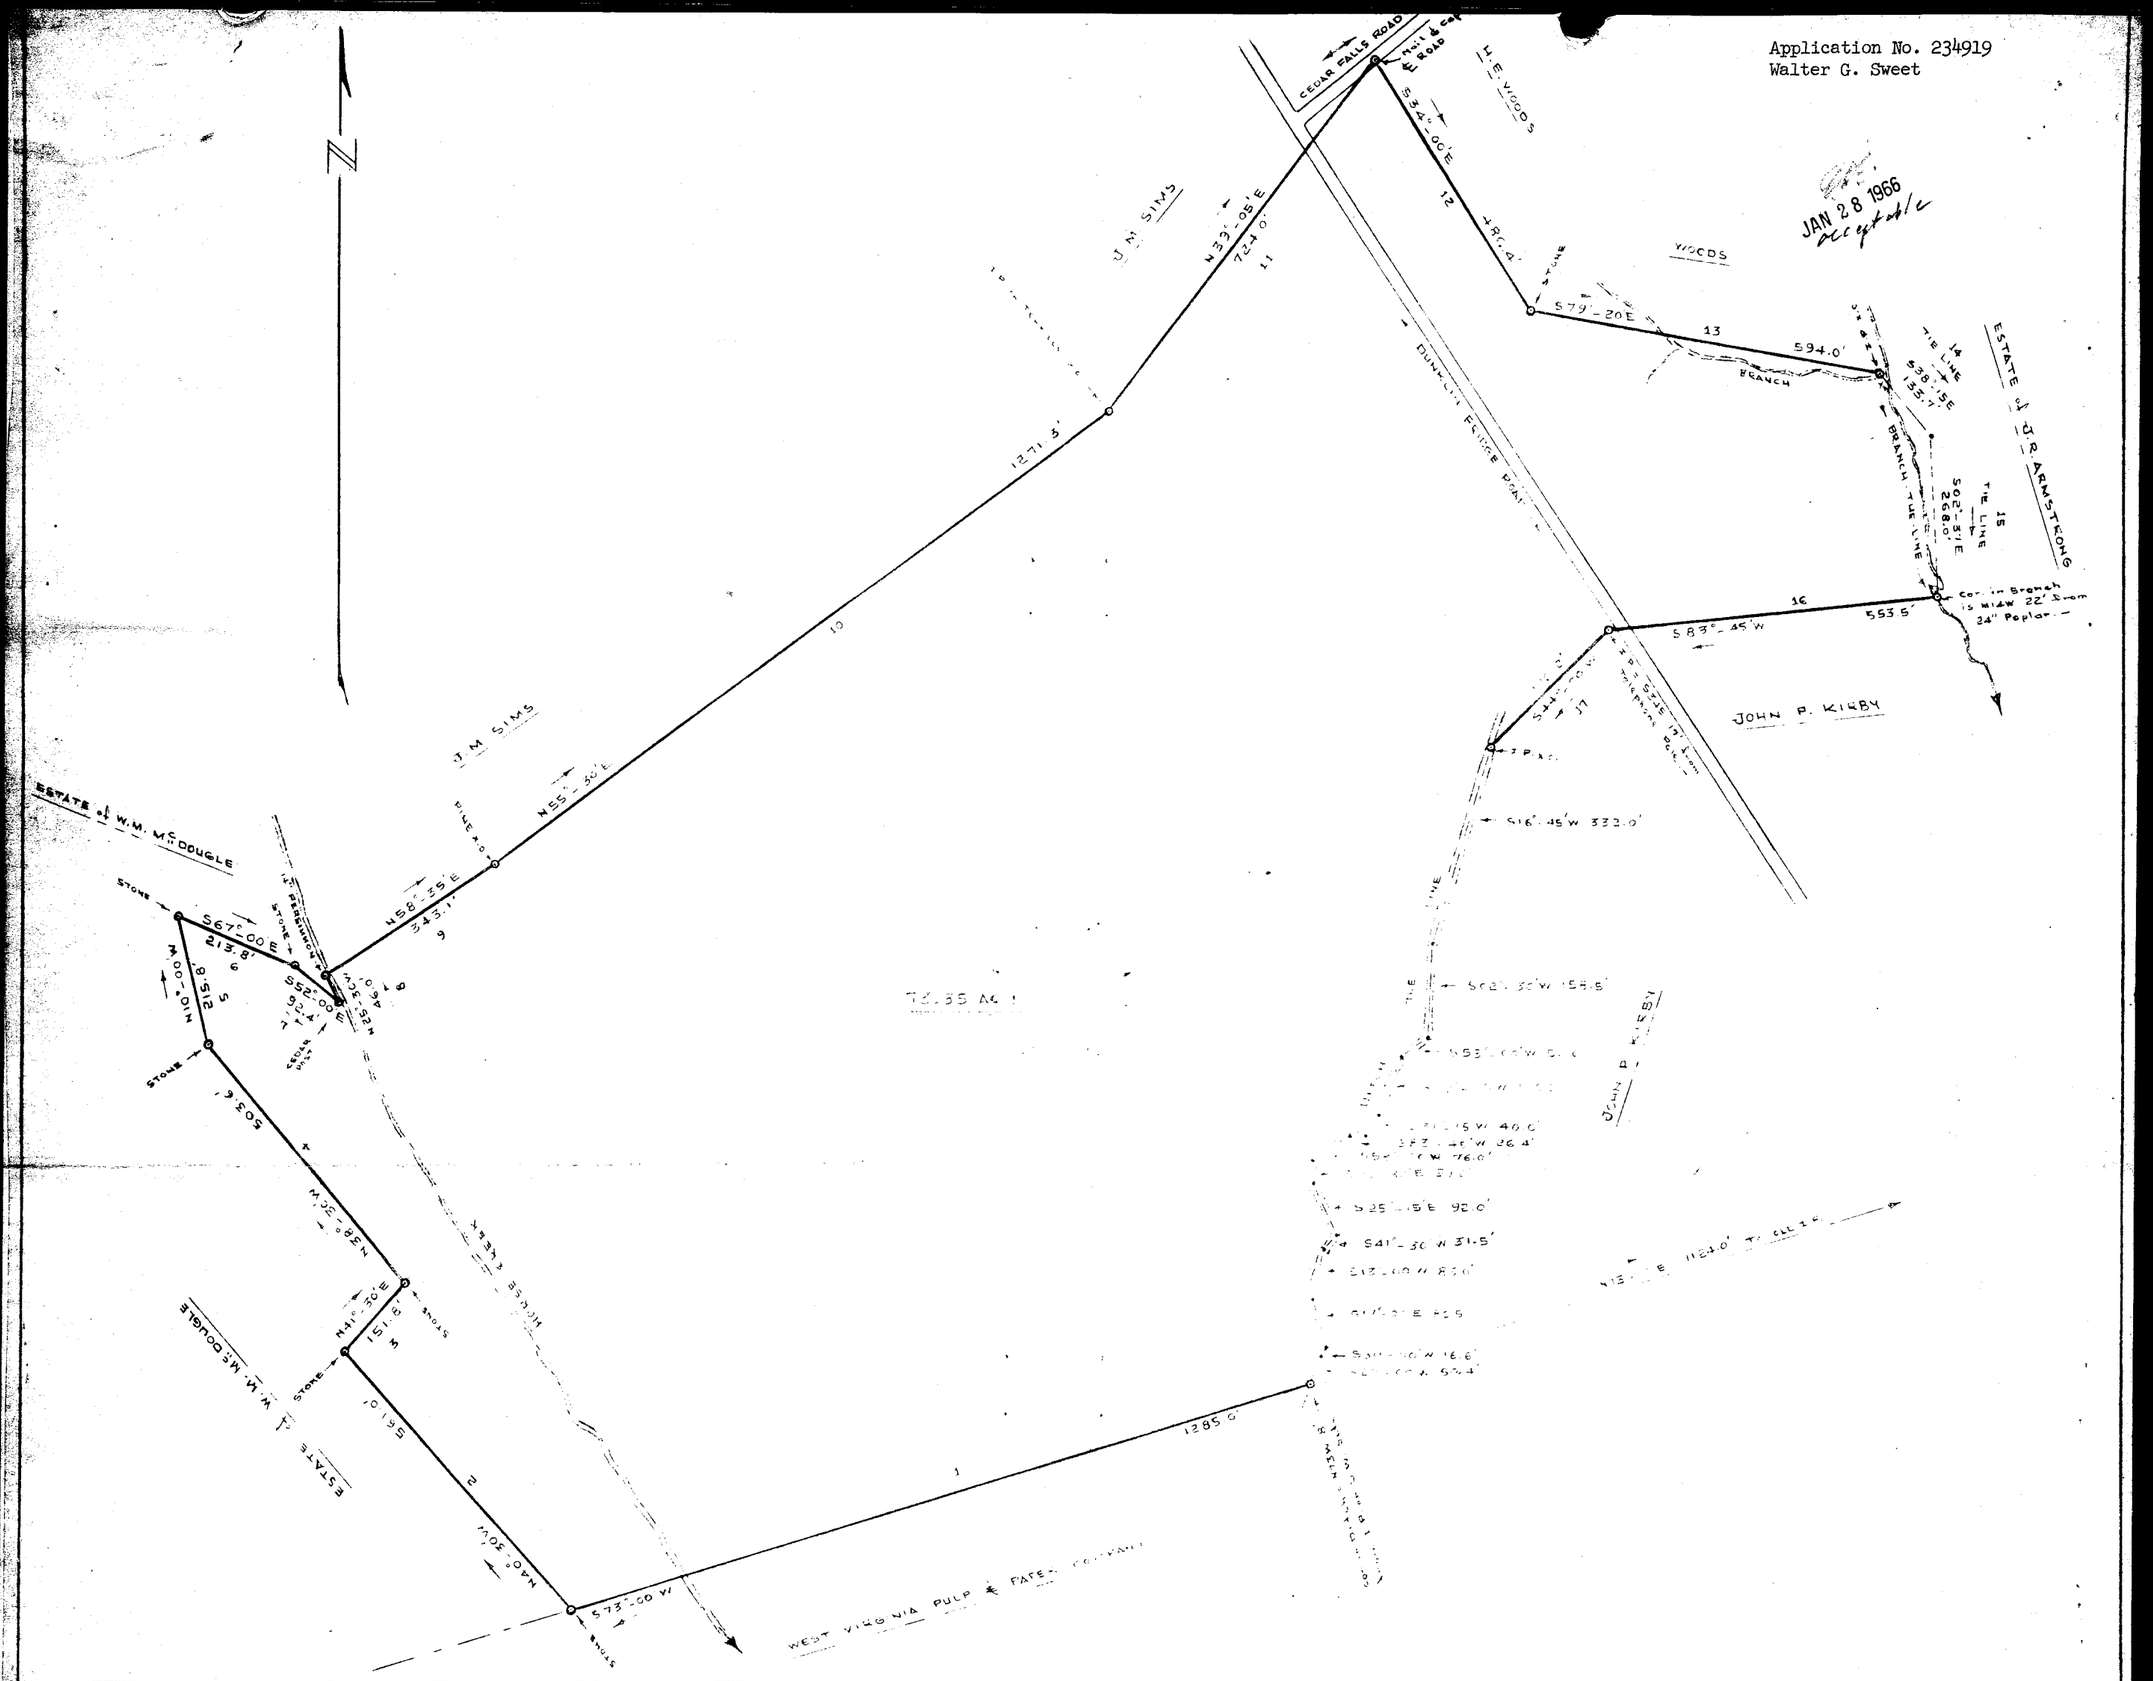

South Carolina
Greenville County
Dunklin Township

SCALE : 1" = 200'

The above plat was copied, compiled, calculated, and drafted from the following sources of information:

Lines 1, 2, 3, 4, 5, 6, and 7 from Deed Book 3-H, Page 234. –

Lines 9, 10, and 11 from plat by T.J. Leslie, dated Nov. 16, 1953. –

Line 12 from plat by E.E. Gary, dated May 12, 1948. –

Lines 16, 17, and Ditch Line from plat by T.J. Leslie, dated Jan 29, 1951. –

Lines 8, 13, and Tie Lines 14 and 15 surveyed by me Dec 2 & 8, 1965. –

Area calculated by Planimeter. –

F.E. Ragsdale, S.C.R.L.S. – 2303
This Plat Drafted Dec. 11, 1965