6397 Filed This 15 day of Sept. 19 69

And Recorded in Vol. MMM Page 136 at 9:22 A M

Ollie Farnsworth

Register Mesne Conveyance Greenville County, S. C.

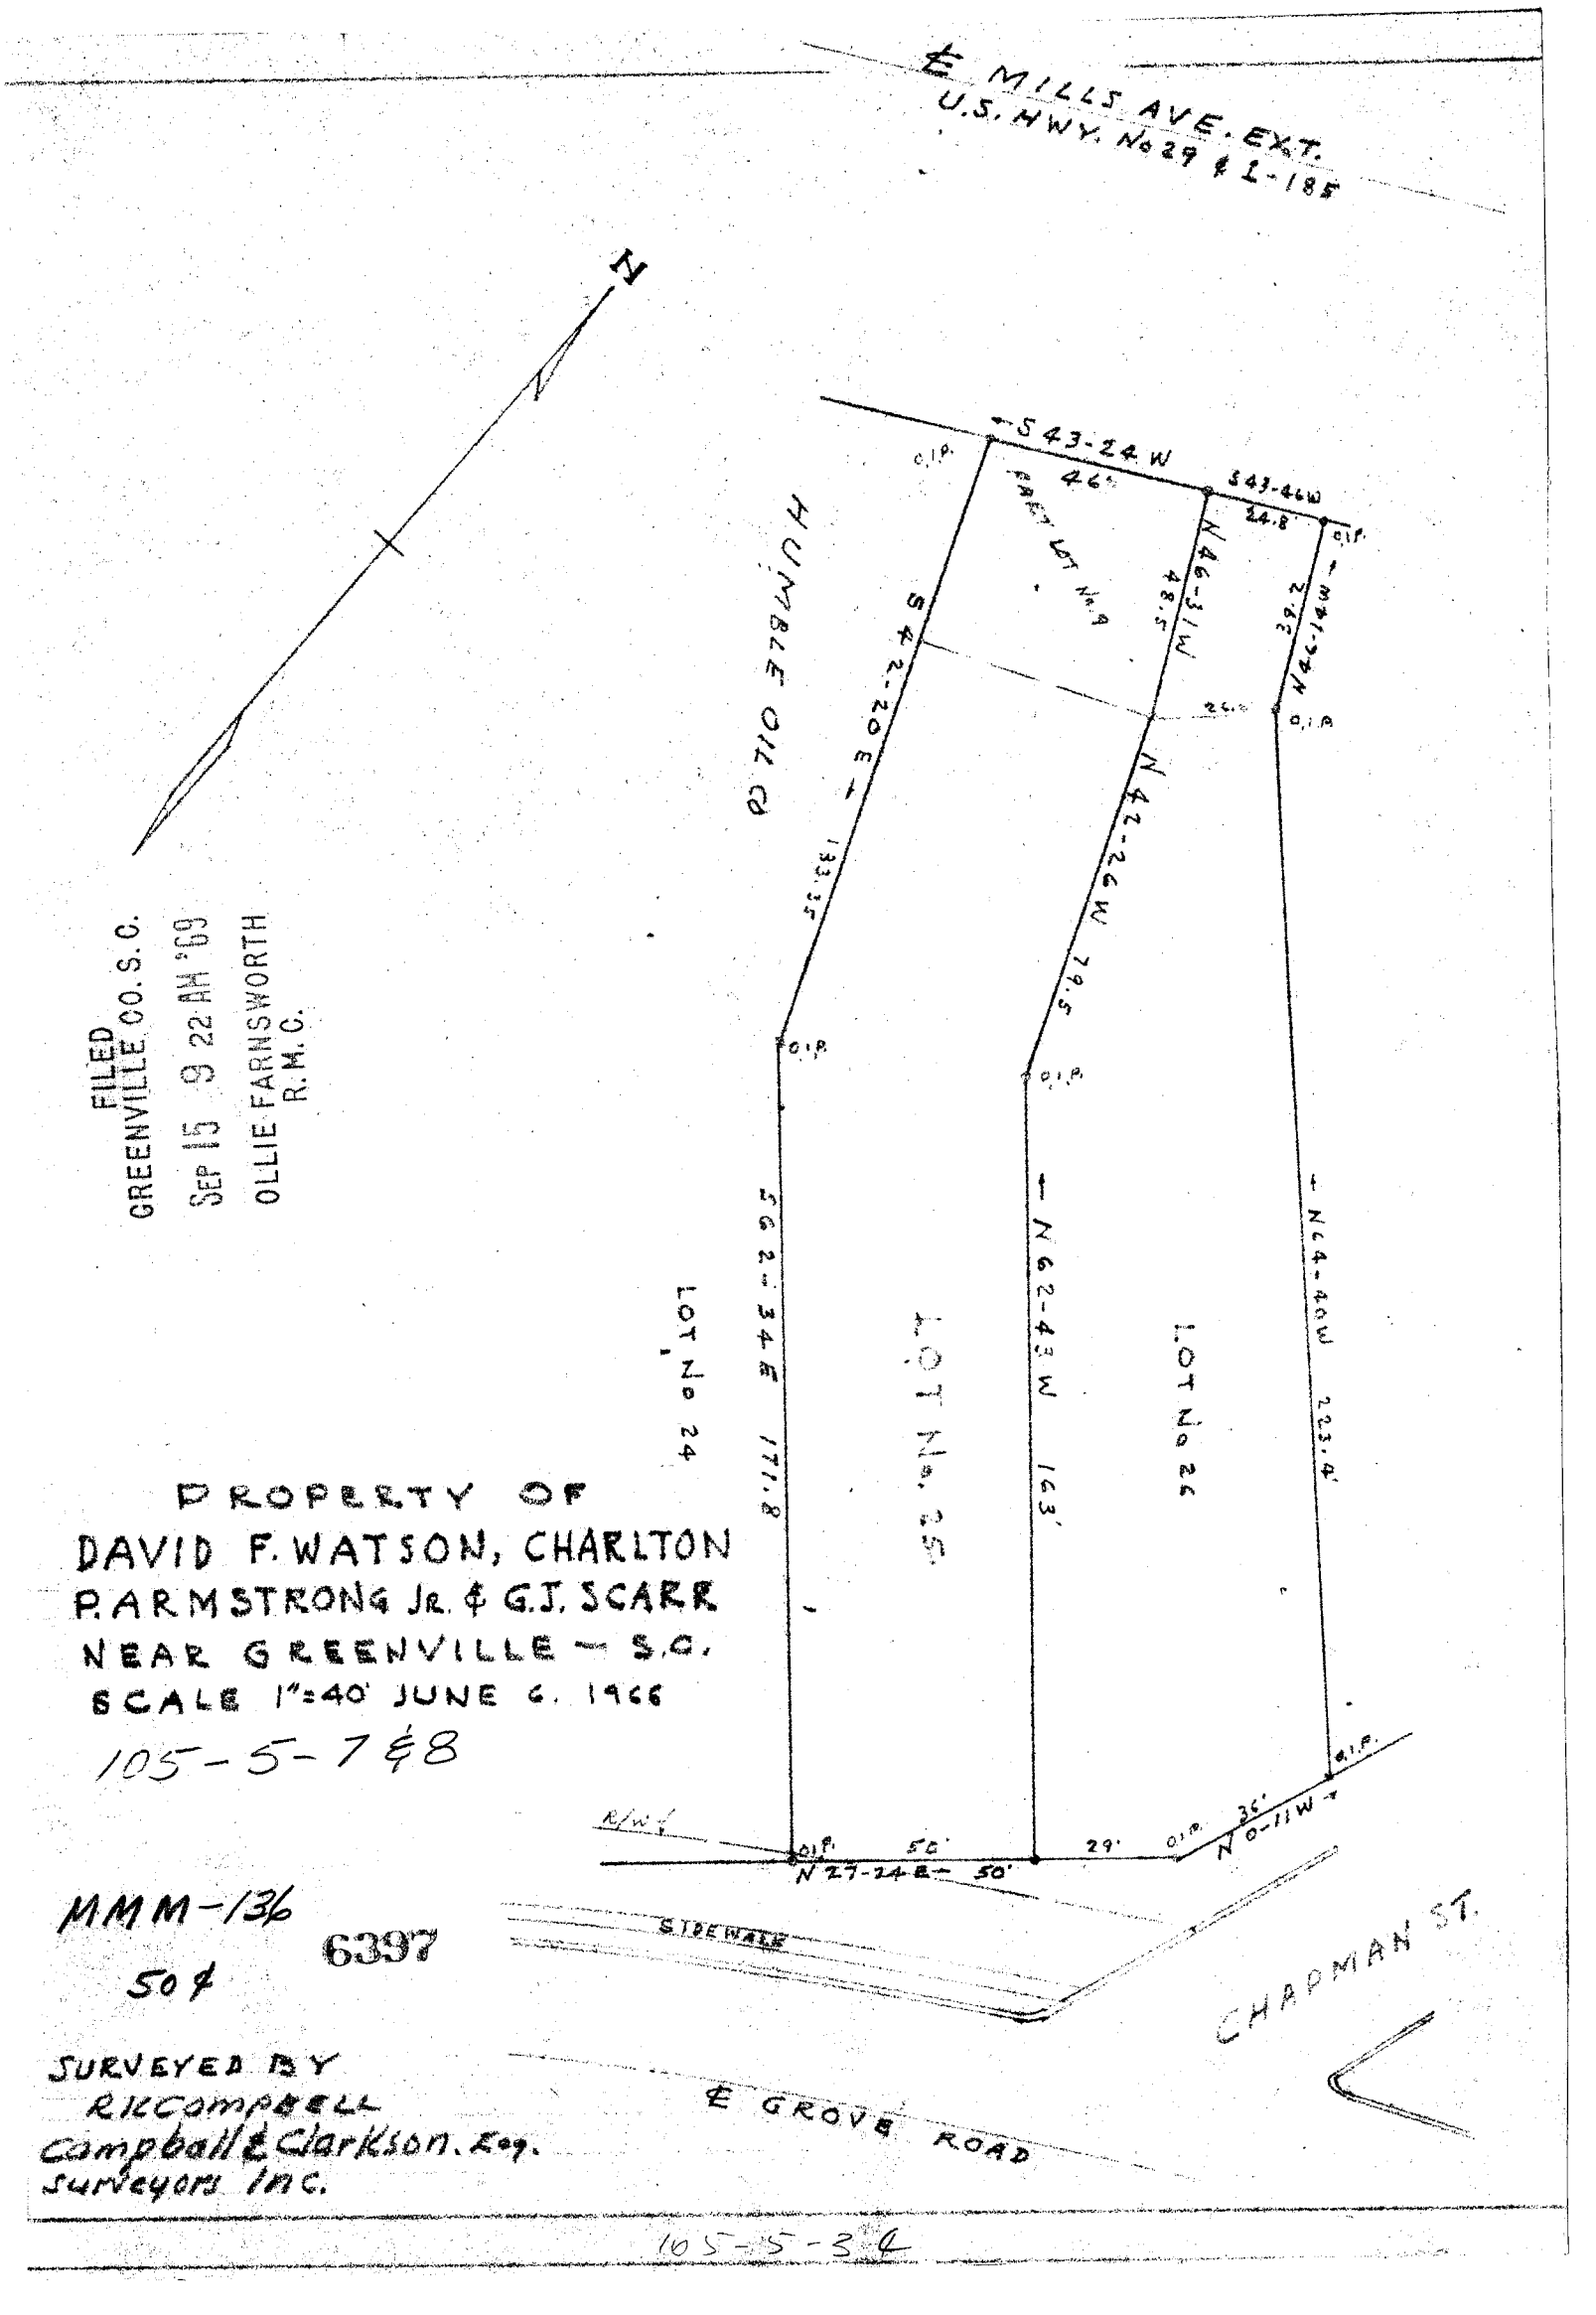

FILED
GREENVILLE CO. S. C.
SEP 15 9 22 AM '69
OLLIE FARNSWORTH
R.M.C.

PROPERTY OF
DAVID F. WATSON, CHARLTON
P. ARMSTRONG Jr. & G.J. SCARR
NEAR GREENVILLE — S.C.
SCALE 1"=40' JUNE 6. 1966

105-5-7 & 8

MMM-136

6397

50 ¢

SURVEYED BY
R.K. CAMPBELL
Campbell & Clarkson. Eng.
Surveyors Inc.

105-5-3.4