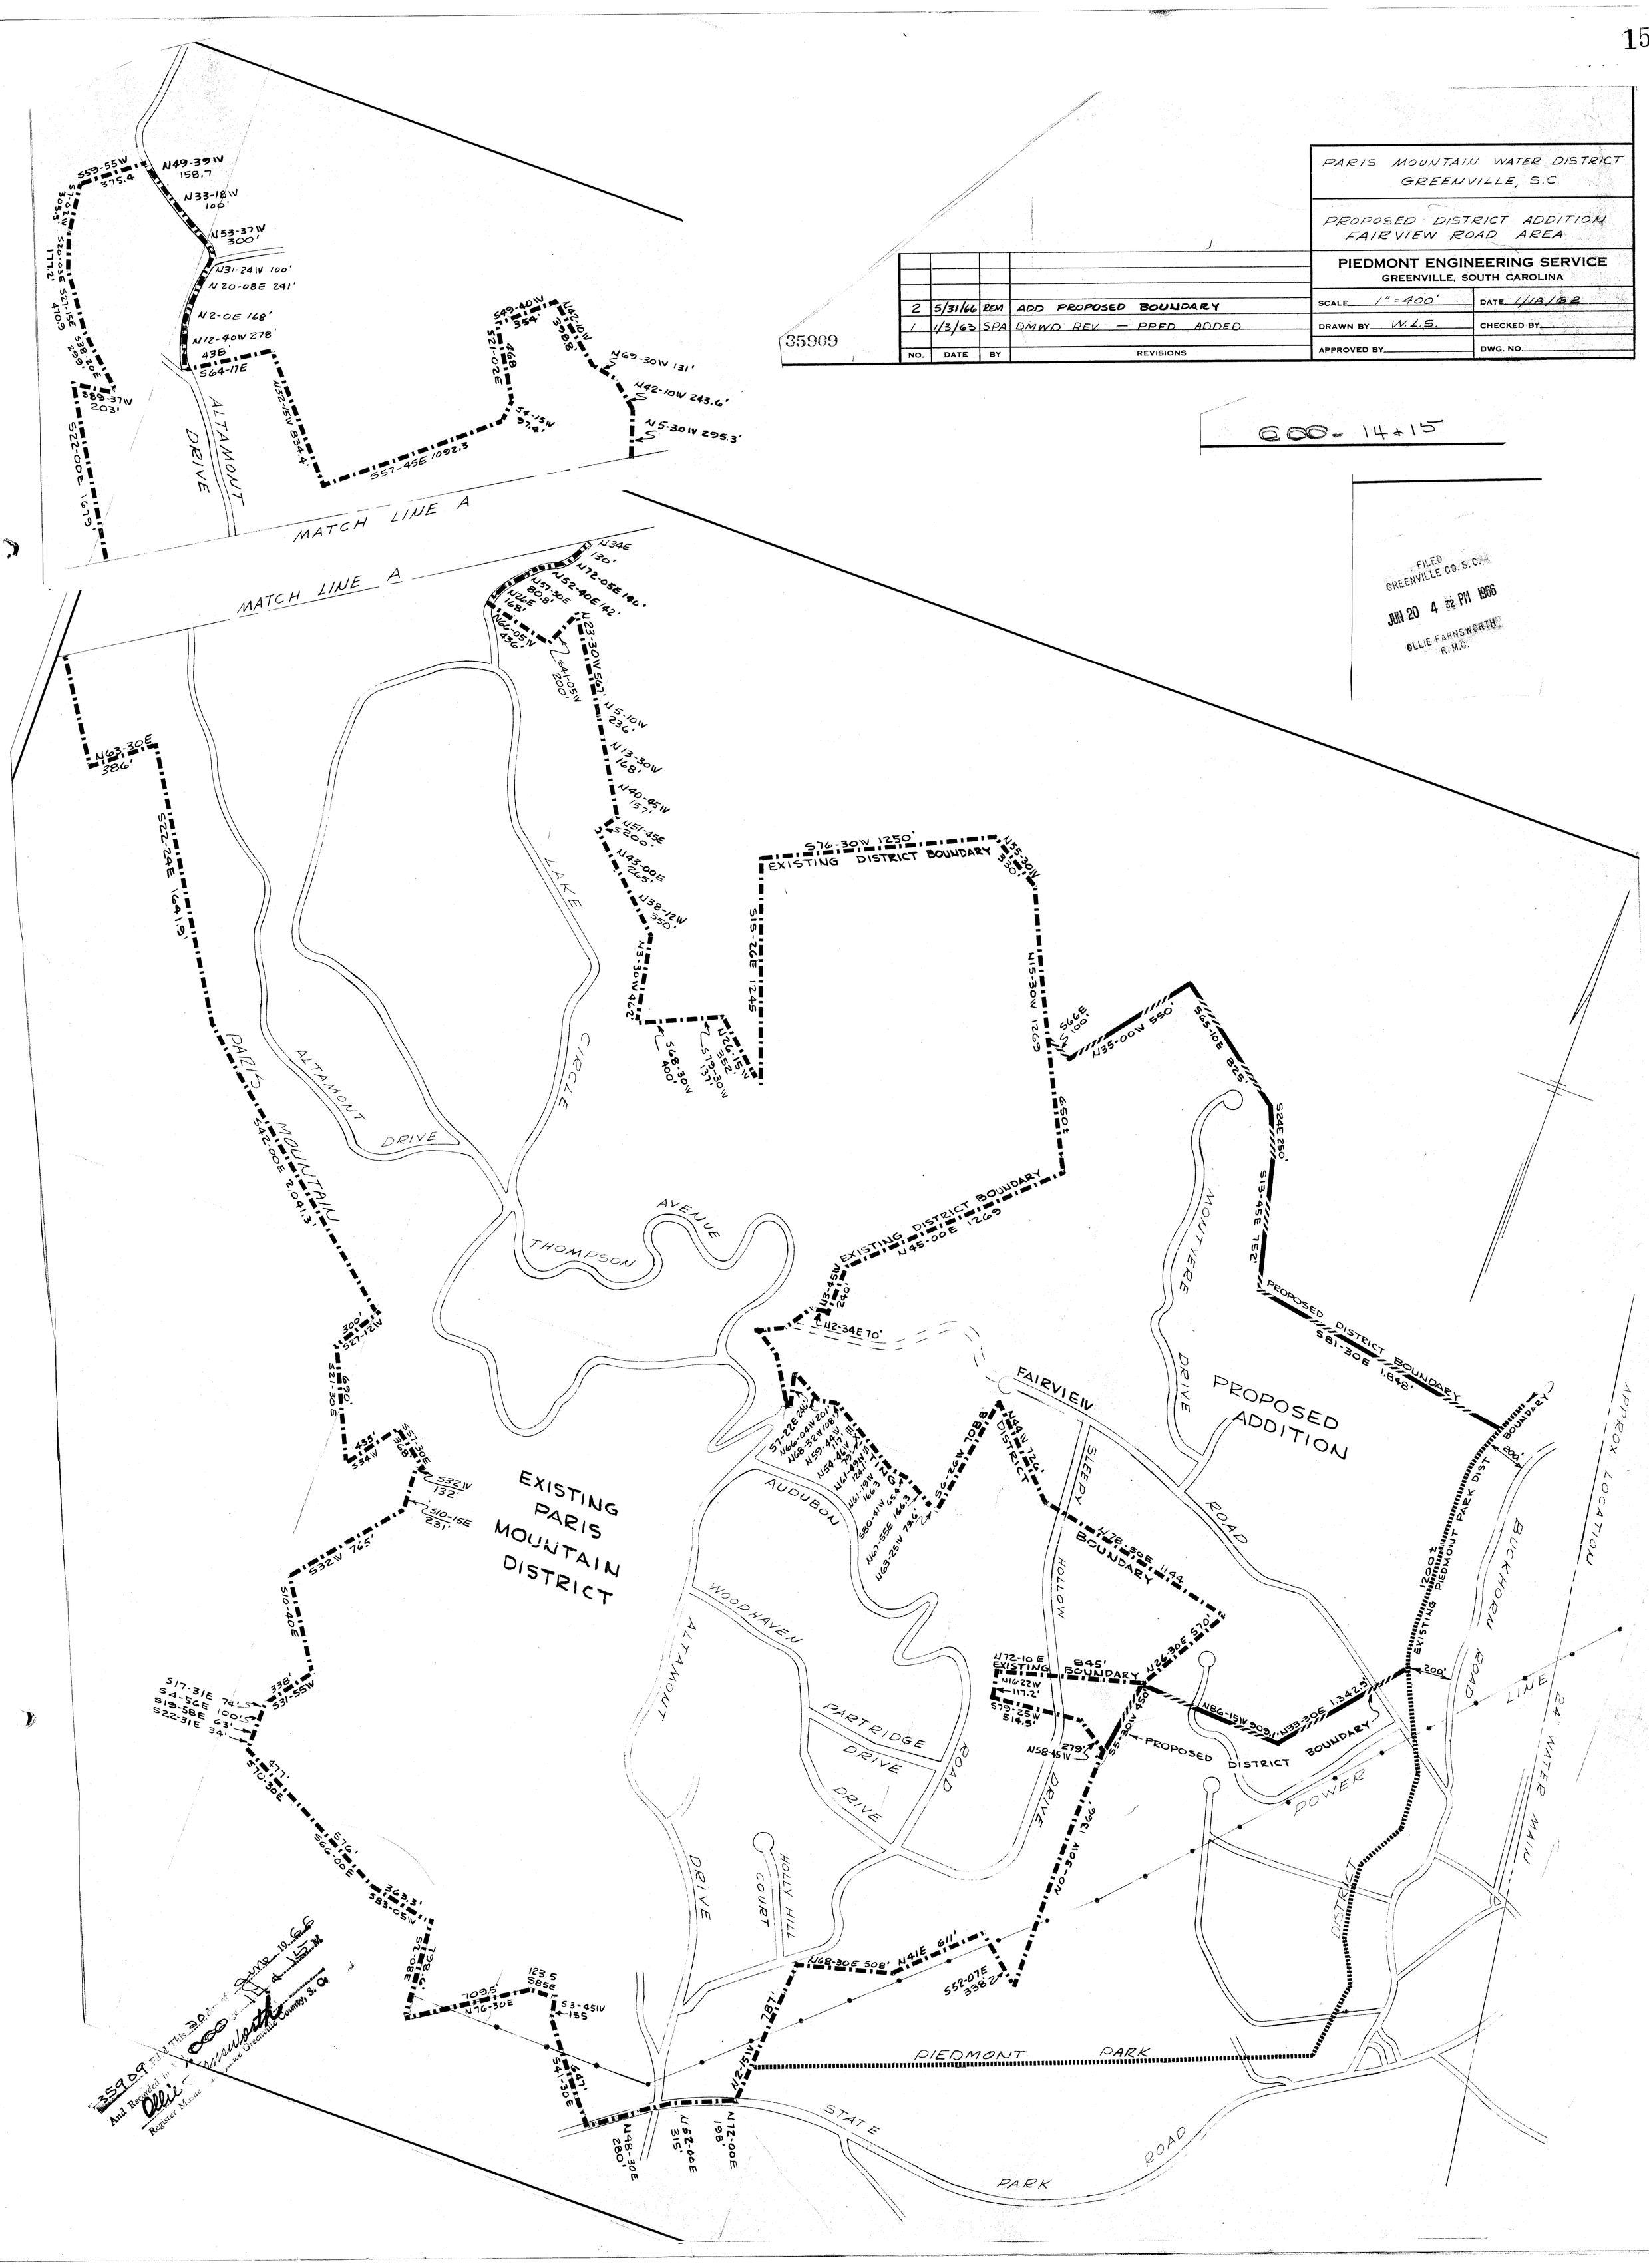
PARIS MOUNTAIN WATER DISTRICT
GREENVILLE, S.C.
PROPOSED DISTRICT ADDITION
FAIRVIEW ROAD AREA
PIEDMONT ENGINEERING SERVICE
GREENVILLE, SOUTH CAROLINA
SCALE 1" = 400'
DATE 1/18/62
DRAWN BY W.L.S.
CHECKED BY
APPROVED BY
DWG. NO.
NO. DATE BY REVISIONS
2 5/31/66 REM ADD PROPOSED BOUNDARY
1 1/3/63 SPA DMWD REV — PPED ADDED
35909
600-14+15
FILED
GREENVILLE CO. S.C.
JUN 20 4 32 PM 1966
OLLIE FARNSWORTH
R.M.C.
MATCH LINE A
ALTAMONT DRIVE
LAKE CIRCLE
THOMPSON AVENUE
PARIS MOUNTAIN DRIVE
EXISTING PARIS MOUNTAIN DISTRICT
EXISTING DISTRICT BOUNDARY
PROPOSED ADDITION
PROPOSED DISTRICT BOUNDARY
FAIRVIEW ROAD
MOUTVERE DRIVE
SLEEPY HOLLOW
AUDUBON
WOODHAVEN
PARTRIDGE DRIVE
HOLLY HILL COURT
BUCKHORN ROAD
POWER DISTRICT
PIEDMONT PARK
STATE PARK ROAD
24" WATER MAIN
APPROX. LOCATION
35909
And Recorded in
Register Mesne Conveyance Greenville County, S. C.