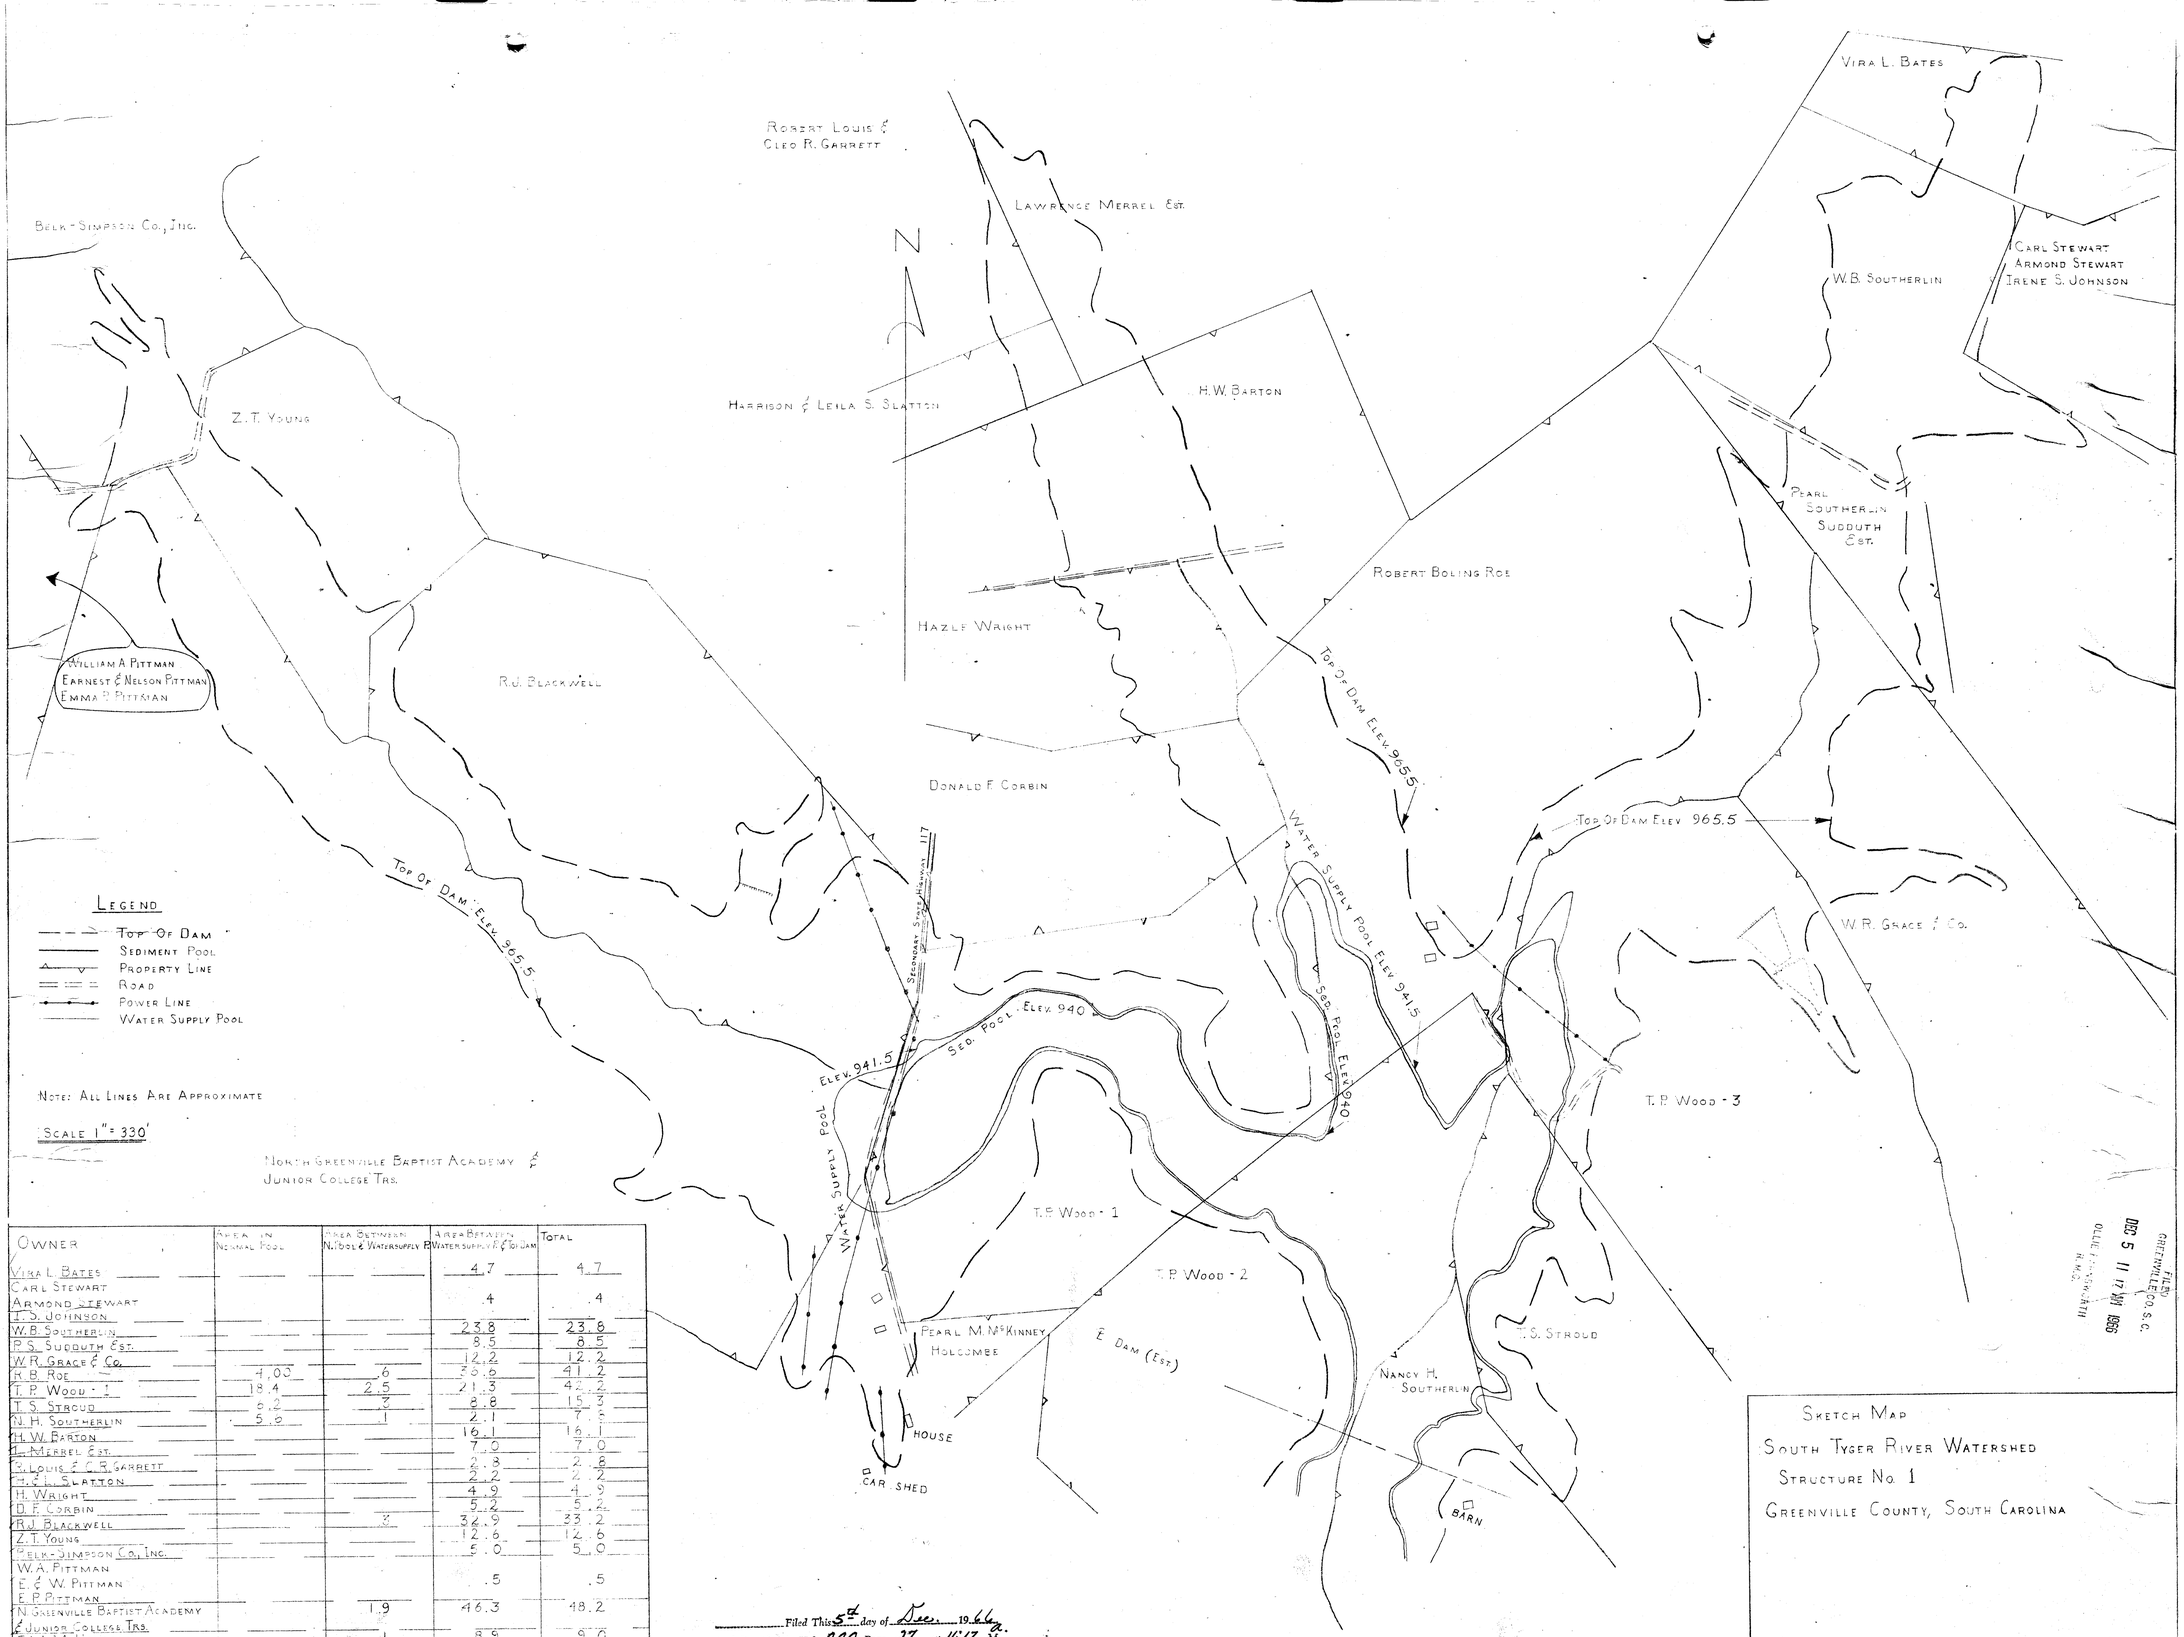

Legend

- Top Of Dam
- Sediment Pool
- Property Line
- Road
- Power Line
- Water Supply Pool

Note: All Lines Are Approximate

Scale 1" = 330'

Owner	Area In Normal Pool	Area Between N. Pool & Watersupply P.	Area Between Watersupply P. & Top Dam	Total
Vira L. Bates			4.7	4.7
Carl Stewart			.4	.4
Armond Stewart				
I. S. Johnson				
W. B. Southerlin			23.8	23.8
P. S. Sudduth Est.			8.5	8.5
W. R. Grace & Co.			12.2	12.2
R. B. Roe	4.05	.6	36.6	41.2
T. P. Wood - 1	18.4	2.5	21.3	42.2
T. S. Stroud	6.2	7	8.8	15.3
N. H. Southerlin	5.9	1	2.1	7.5
H. W. Barton			16.1	16.1
H. Merrel Est.			7.0	7.0
R. Louis & C. R. Garrett			2.8	2.8
H. & L. S. Slatton			2.2	2.2
H. Wright			4.9	4.9
D. F. Corbin			5.2	5.2
R. J. Blackwell		.8	32.9	33.2
Z. T. Young			12.6	12.6
Belk-Simpson Co., Inc.			5.0	5.0
W. A. Pittman				
E. & W. Pittman			.5	.5
E. P. Pittman				
N. Greenville Baptist Academy & Junior College Trs.		1.9	46.3	48.2
P. M. M. Holcombe		1	8.9	9.0
T. P. Wood - 2	20.3	.8	7.4	28.3
T. P. Wood - 3	4.3	.9	24.0	28.9
			Approx	360.0

Filed This 5th day of Dec. 1966
And Recorded in Vol. 000 Page 27 at 11:17 M
Olin Farmsworth
Register Mesne Conveyance Greenville County, S. C.

13946

Filed Greenville Co. S. C. Dec 5 11 17 AM 1966 Ollie Farnsworth R.M.C.

Sketch Map
South Tyger River Watershed
Structure No. 1
Greenville County, South Carolina

000 - 27 Fee 3.00

27