FILED
GREENVILLE CO. S.C.
SEP 15 4 59 PM 1967
OLLIE FARNSWORTH
R.M.C.

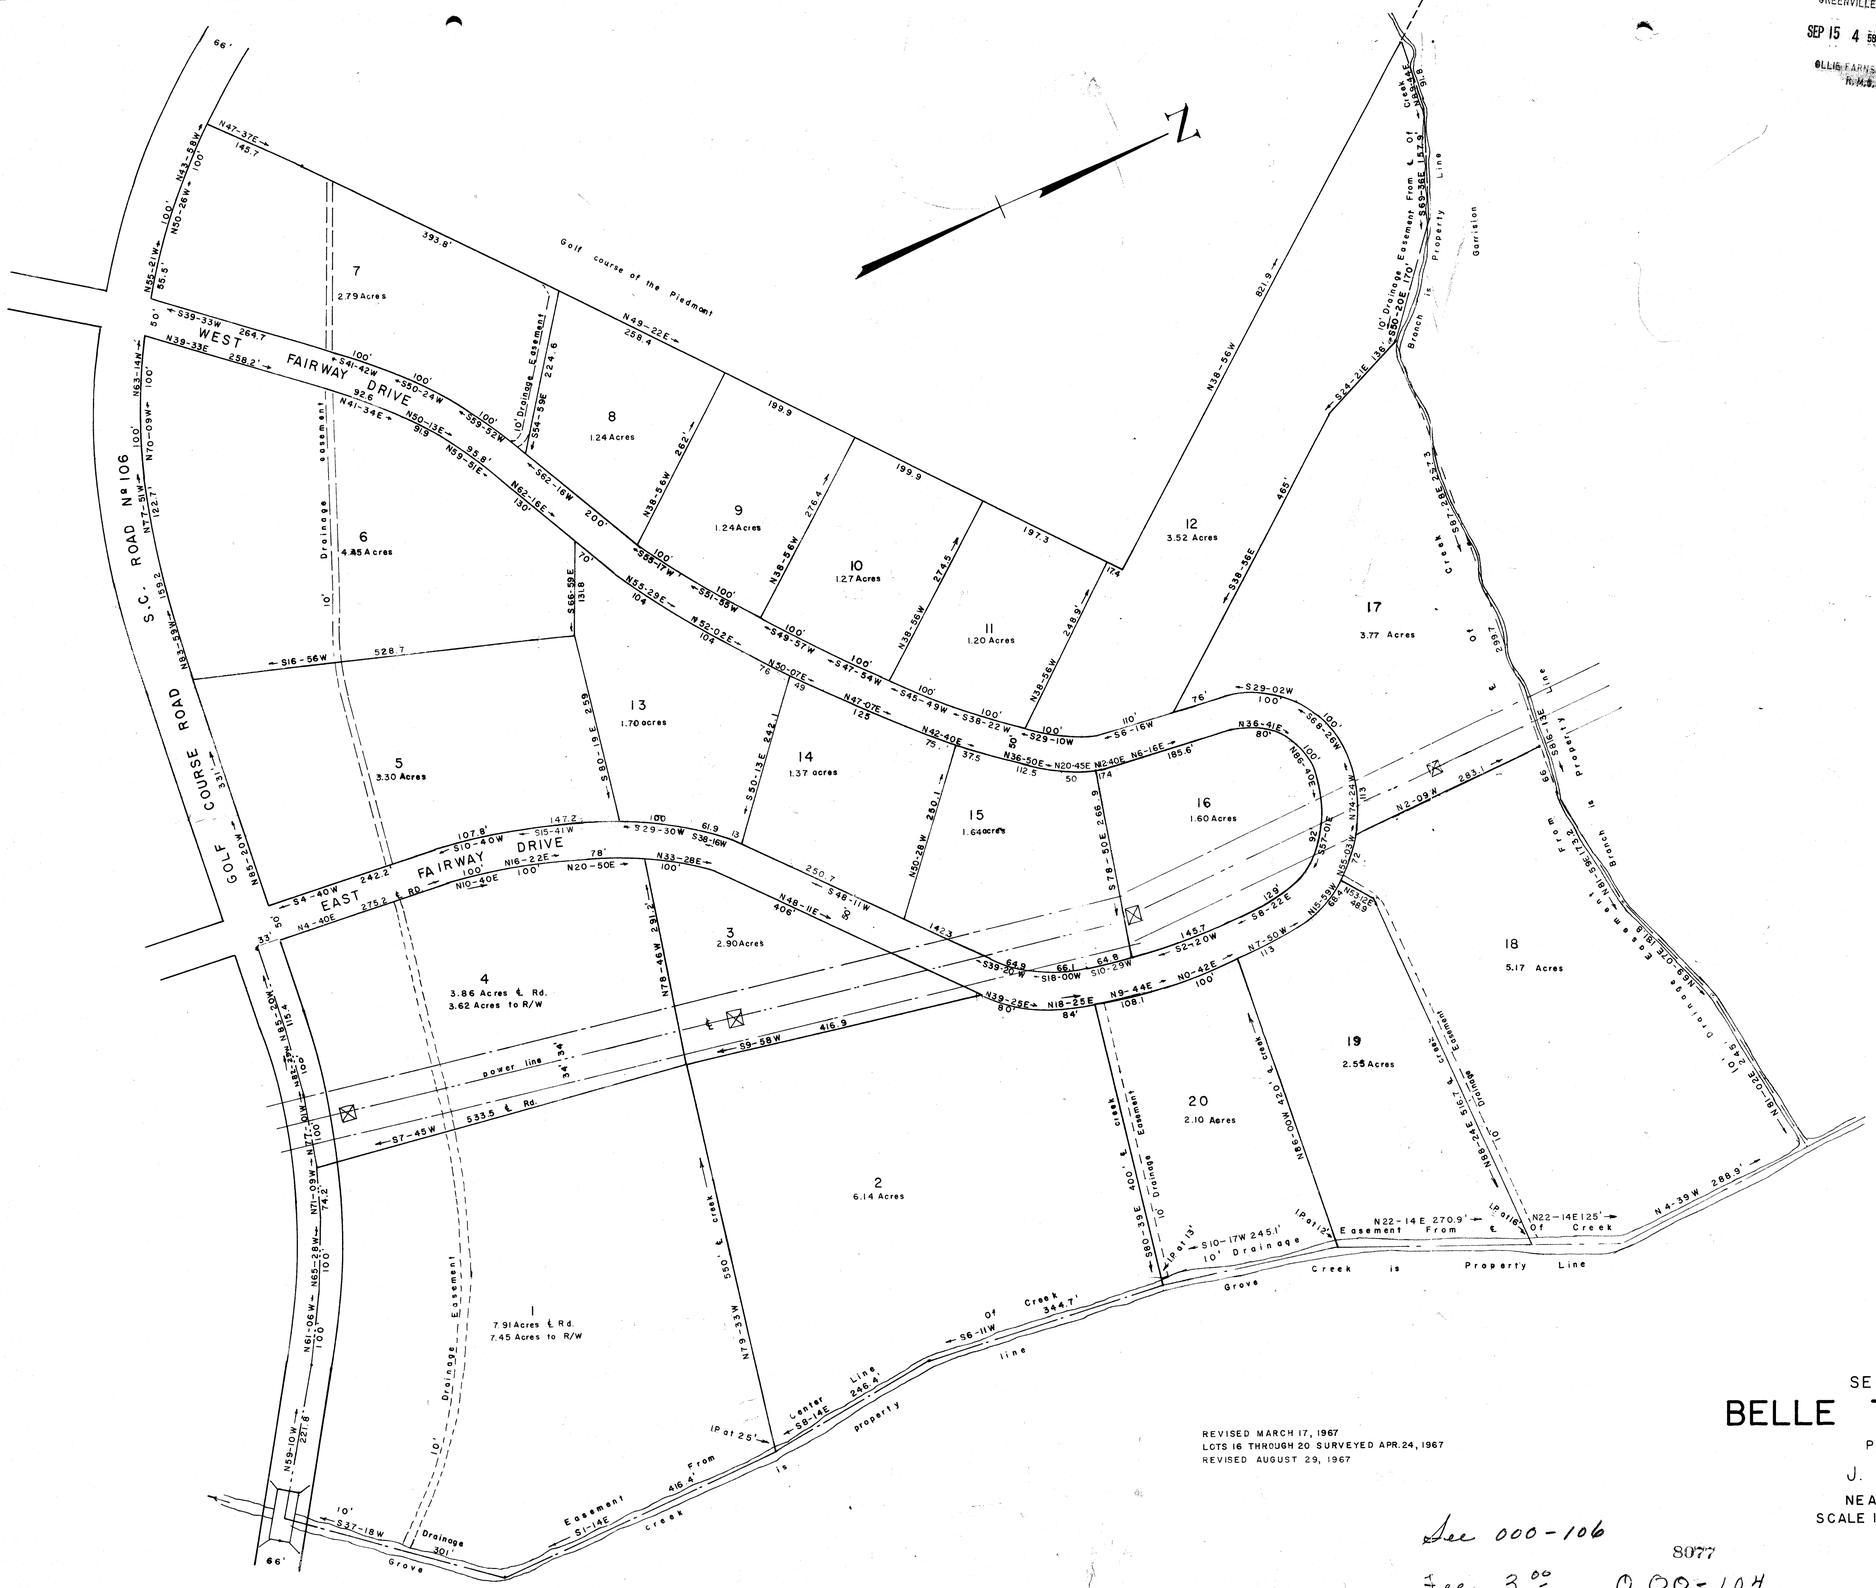

REVISED MARCH 17, 1967
LOTS 16 THROUGH 20 SURVEYED APR. 24, 1967
REVISED AUGUST 29, 1967

SECTION Nº 1

BELLE TERRE ACRES

PROPERTY OF

J. W. MAHON

NEAR GREENVILLE, S.C.

SCALE 1" = 100' DEC. 1966

See 000-106

8077

See 3rd 000-104

(Make reference on 105)

C. O. Riddle Reg. C.E. 1347

#8077 Filed This 15 day of Sept. 19 67
And Recorded in Vol 900 Page 104 at 4:55 P.M.
Ollie Farnsworth
Register Mesne Conveyance Greenville County, S. C.

104