Plat Book-PPP-Page 65B

65

1 4 4 - 3 1

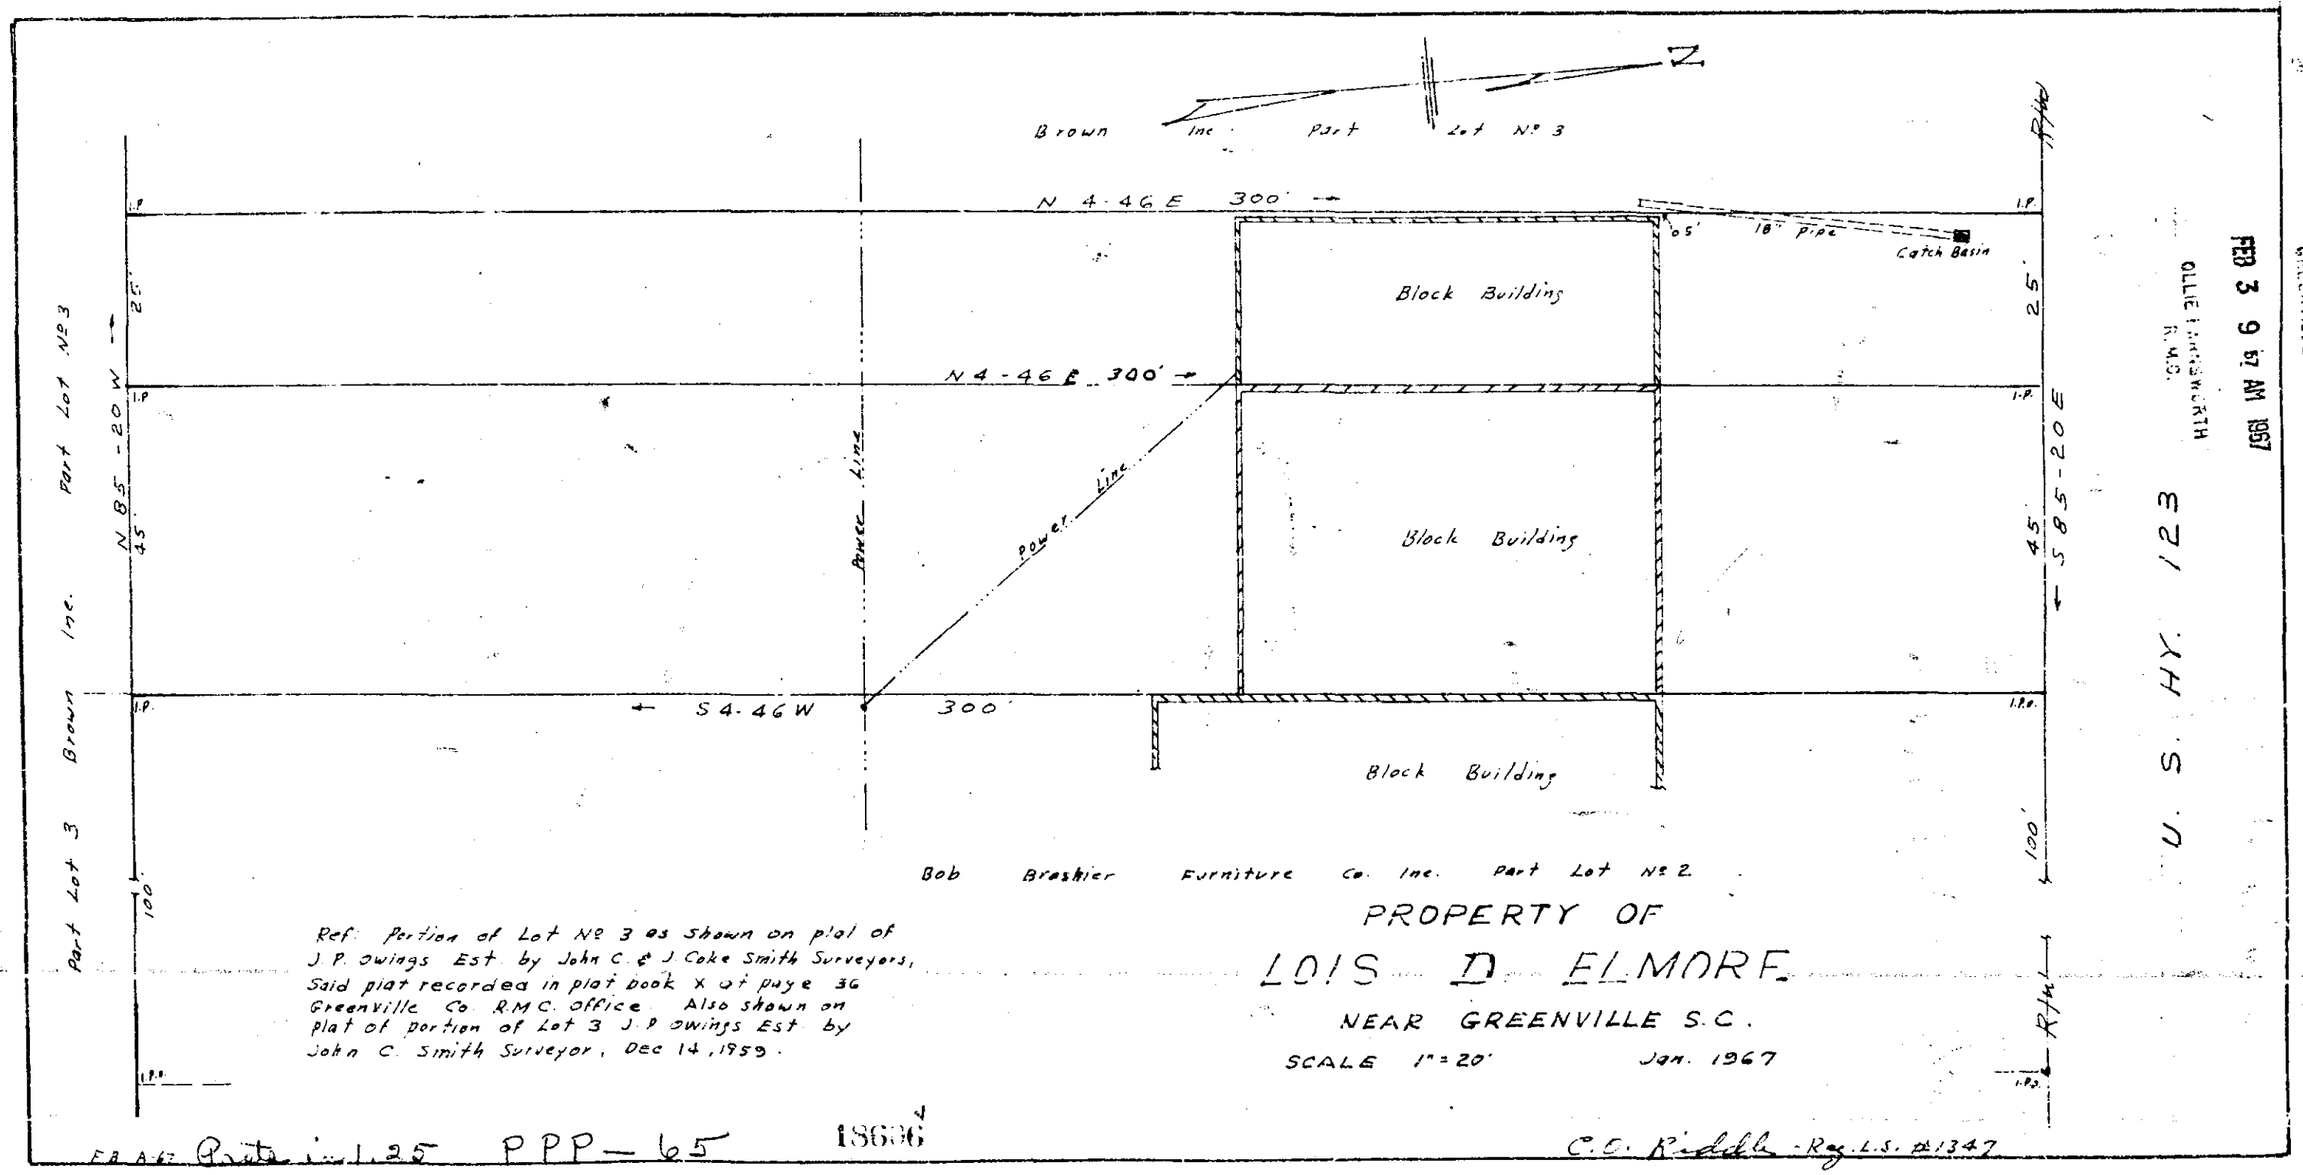

Ref: Portion of Lot No 3 as shown on plat of J.P. Owings Est by John C. & J Coke Smith Surveyors, Said plat recorded in plat book X at page 36 Greenville Co R.M.C. office Also shown on plat of portion of Lot 3 J.P. Owings Est by John C. Smith Surveyor, Dec 14, 1959.

PROPERTY OF

LOIS D. ELMORE

NEAR GREENVILLE S.C.

SCALE 1"=20' Jan. 1967

C.C. Riddle Reg. L.S. #1347

FEB 3 9 17 AM 1967

GREENVILLE CO. S. C.

OLLIE FARNSWORTH R.M.C.

FB 8-67 Plats in 1.25 PPP—65 18606

BAD COPY

#18606 Filed This 3 Day of Feb. 1967

And Recorded in Vol. PPP Page 65 at 7:51 A.M

Ollie Farnsworth

Register Mesne Conveyance Greenville County, S. C.