Plat Book-XXX-Page 87 B

87

#24989 Filed This 26th Day of March A.D. 68
At 2:12 P.M.
And Recorded In Vol. XXX Page 87
Register Mesne Conveyance Greenville County, S. C.

FINAL PLAN APPROVED
GREENVILLE CITY PLANNING & ZONING COMMISSION
DATE 3/26/68 BY J. E. B. Bates
SECRETARY OF COMMISSION

FILED
GREENVILLE CO. S. C.
MAR 26 2 12 PM

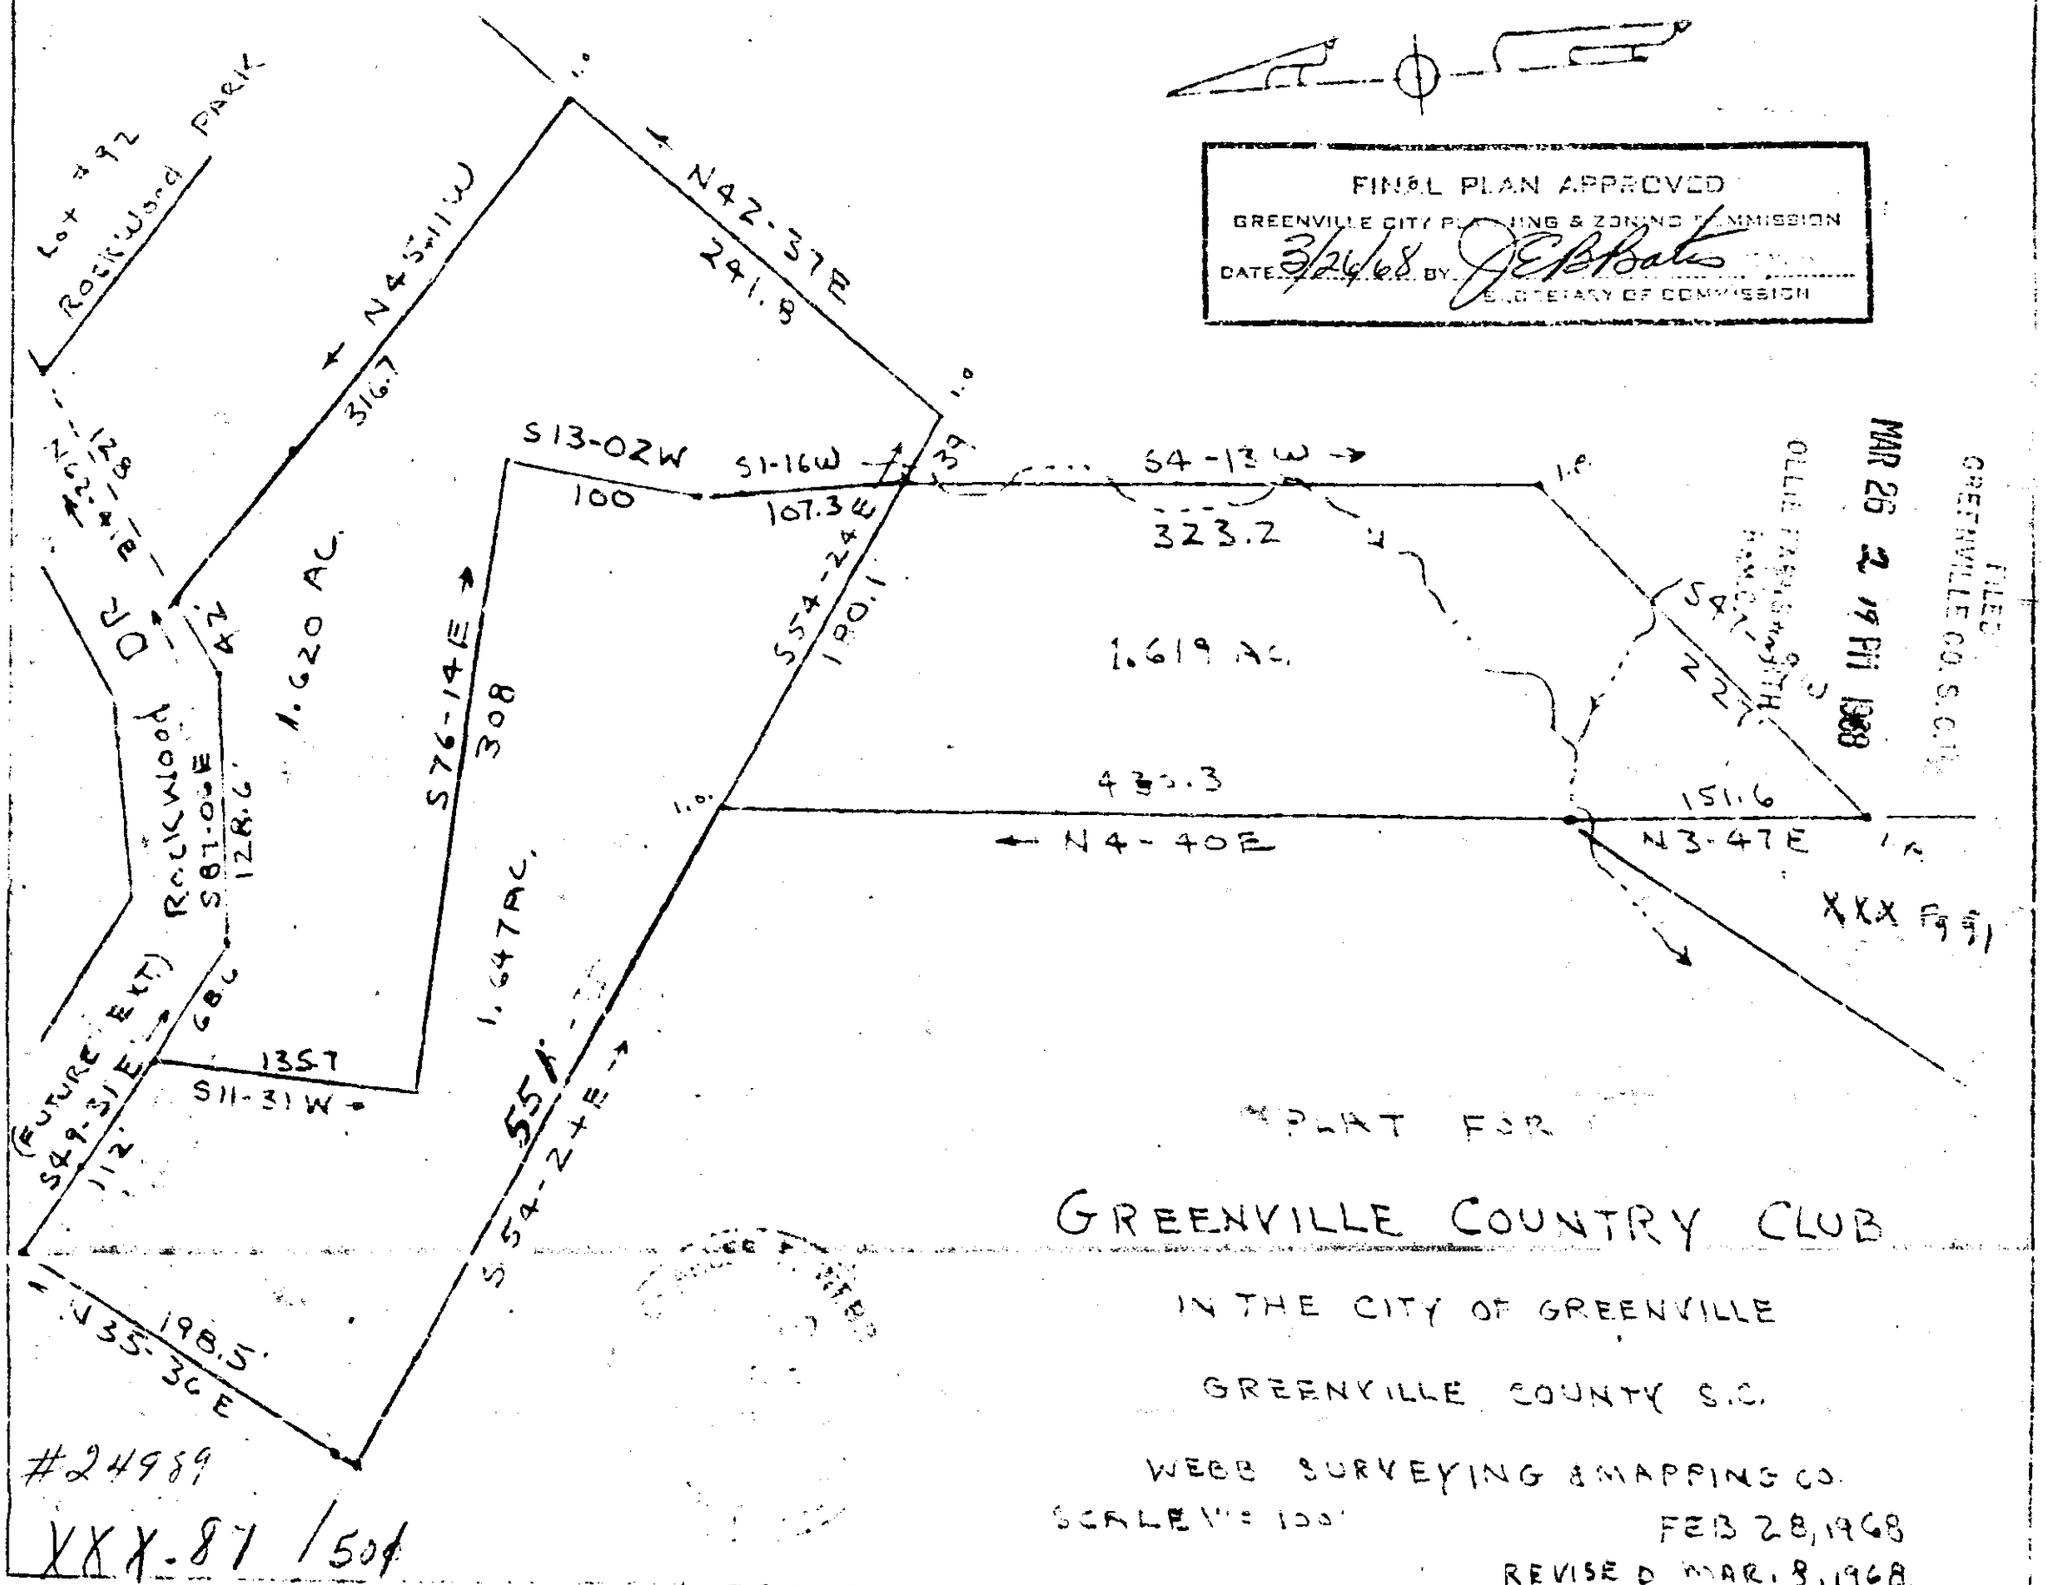

PLAT FOR

GREENVILLE COUNTRY CLUB

IN THE CITY OF GREENVILLE

GREENVILLE COUNTY S.C.

WEBB SURVEYING & MAPPING CO.

SCALE: 1" = 100'

FEB 28, 1968

REVISED MAR. 8, 1968

REVISED MAR. 18, 1968

#24989

XXX-87 1/504