#14529 Filed This 16 day of Dec. 19 68
And Recorded in Vol. ZZZ Page 127 at 11:18 A.M.
Allie Farnsworth
Register Mesne Conveyance Greenville County, S. C.

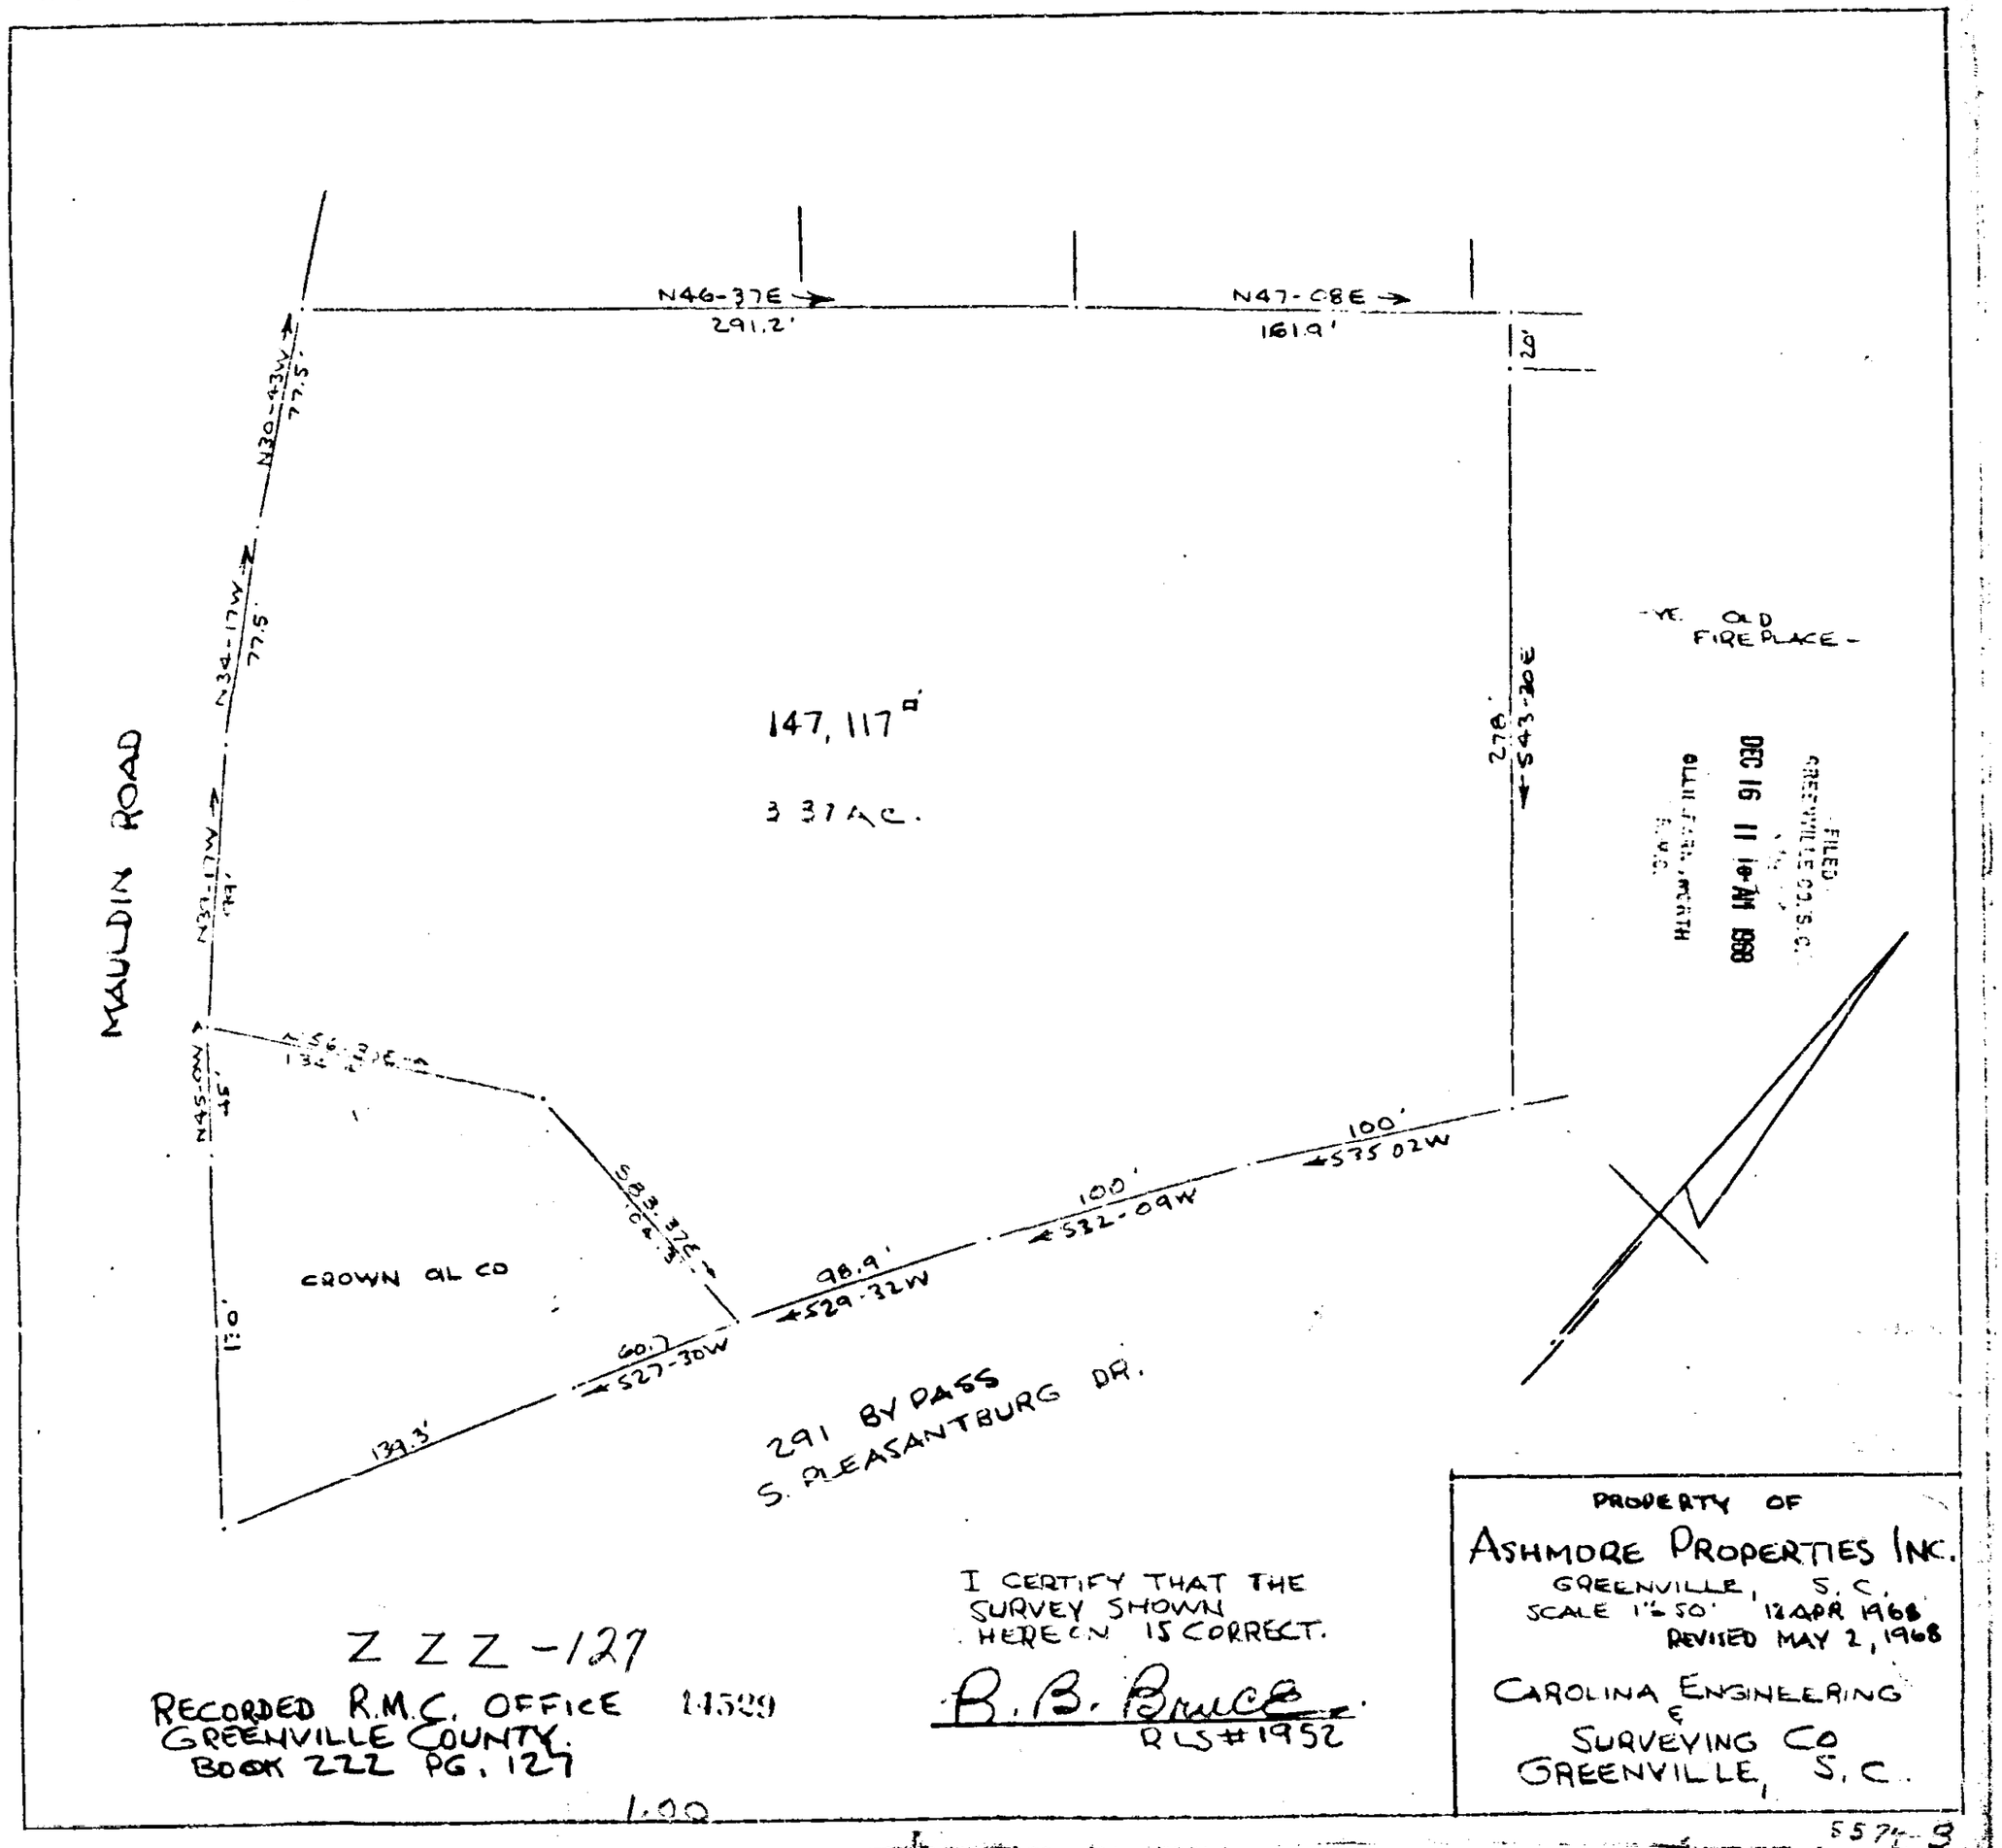

ZZZ-127
RECORDED R.M.C. OFFICE 14529
GREENVILLE COUNTY.
BOOK 222 PG. 127

I CERTIFY THAT THE SURVEY SHOWN HEREON IS CORRECT.
B. B. Bruce
RLS #1952

PROPERTY OF
ASHMORE PROPERTIES INC.
GREENVILLE, S.C.
SCALE 1"=50' 12 APR 1968
REVISED MAY 2, 1968

CAROLINA ENGINEERING & SURVEYING CO
GREENVILLE, S.C.

1.00

557-3